PINE RIDGE ROAD
FOREST LAKES BLVD.
QUAIL RUN GOLF CLUB INC.
FOREST LAKES HOMES
FOREST LAKES I A CONDOMINIUM
FOREST LAKES II A CONDOMINIUM
FOREST LAKES III A CONDOMINIUM
FOREST LAKES IV A CONDOMINIUM
FOREST LAKES V A CONDOMINIUM
FOREST LAKES VI A CONDOMINIUM
FOREST LAKES VII A CONDOMINIUM
FOREST LAKES VIII A CONDOMINIUM
FOREST LAKES IX A CONDOMINIUM
FOREST LAKES X A CONDOMINIUM
FOREST LAKES XI A CONDOMINIUM
FOREST LAKES XII A CONDOMINIUM
FOREST LAKES XIII A CONDOMINIUM
FOREST LAKES XIV A CONDOMINIUM
FOREST LAKES XV A CONDOMINIUM
FOREST LAKES XVI A CONDOMINIUM
FOREST LAKES XVII A CONDOMINIUM
FOREST LAKES XVIII A CONDOMINIUM
FOREST LAKES XIX A CONDOMINIUM
FOREST LAKES XX A CONDOMINIUM
FOREST LAKES XXI A CONDOMINIUM
FOREST LAKES XXII A CONDOMINIUM
FOREST LAKES XXIII A CONDOMINIUM
FOREST LAKES XXIV A CONDOMINIUM
FOREST LAKES CCCCCLXX A CONDOMINIUM
FOREST LAKES CCCCCLXXI A CONDOMINIUM
FOREST LAKES CCCCCLXXII A CONDOMINIUM
FOREST LAKES CCCCCLXXIII A CONDOMINIUM
FOREST LAKES CCCCCLXXIV A CONDOMINIUM
FOREST LAKES CCCCCLXXV A CONDOMINIUM
FOREST LAKES CCCCCLXXVI A CONDOMINIUM
FOREST LAKES CCCCCLXXVII A CONDOMINIUM
FOREST LAKES CCCCCLX

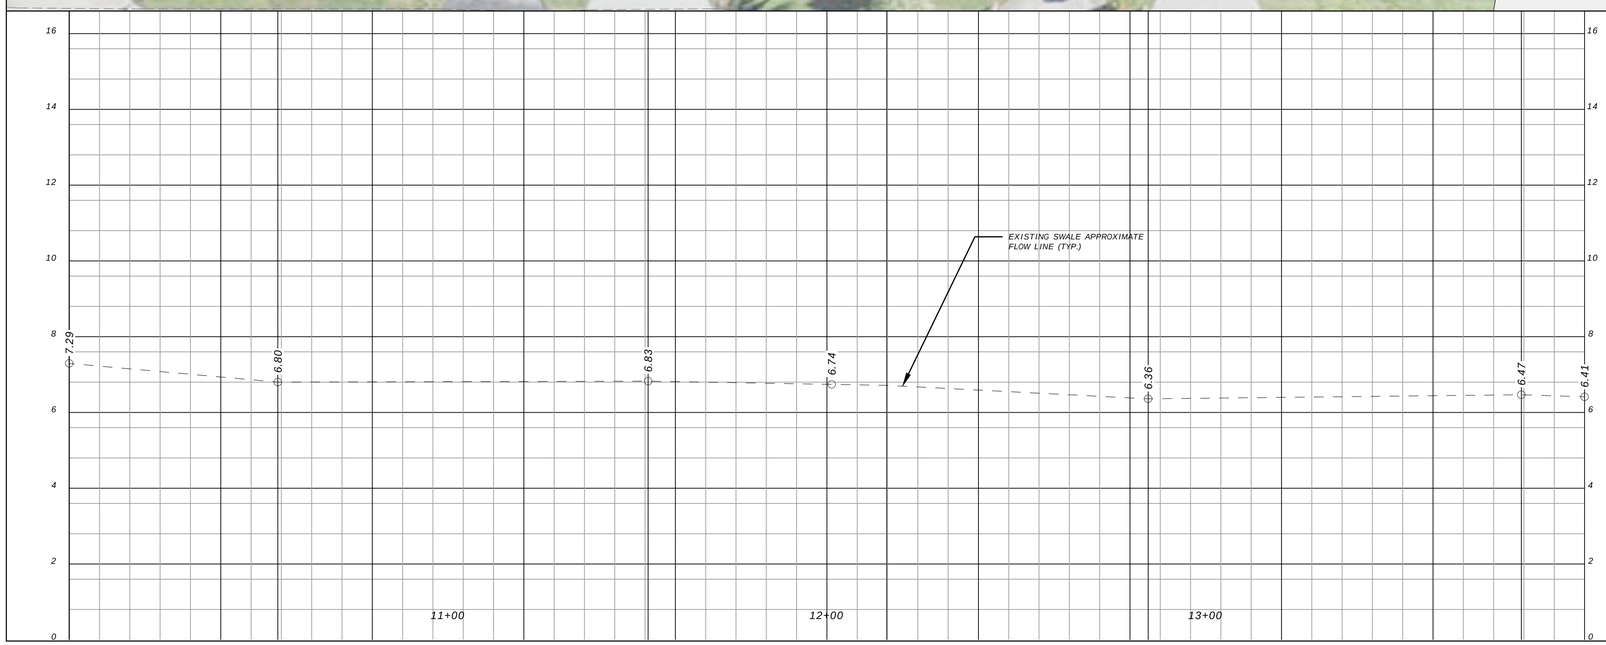

1" = 20' Horizontal
1" = 2' Vertical

1" = 20'

AGNOLI BARBER & BRUNDAGE, INC.
Professional Engineers, Planners, Surveyors & Landscape Architects
Certificate of Authorization Nos. LB 3664, EB 3664, and LC26000520

Collier County:
7400 Trail Boulevard, Suite 200
Naples, FL 34108
Phone: (239)597-3111
Fax: (239)566-2203

CLIENT NAME:
COLLIER COUNTY BOARD OF COMMISSIONERS
3301 EAST TAMIAMI TRAIL
NAPLES, FL 34112

PROJECT NAME:
FOREST LAKES MTSU DRAINAGE IMPROVEMENTS

SHEET:
DITCH 1 - CENTERLINE
STA. 10+00.00 TO STA. 14+00.00

DESIGNED BY: ABB
DRAWN BY: MB
CHECKED BY: CHECKED
REVIEWED BY: BEJ
DATE: August 2022
DATUM: NAVD

NO.	DATE	REVISIONS	BY

ACAD FILE NAME:
13196 - ME

ABB PROJECT #
21-0066

PLOT VIEW \ LAYOUT
DITCH 1 - SHEET 1

SHEET 2
OF 47

ACAD FILE #
13196

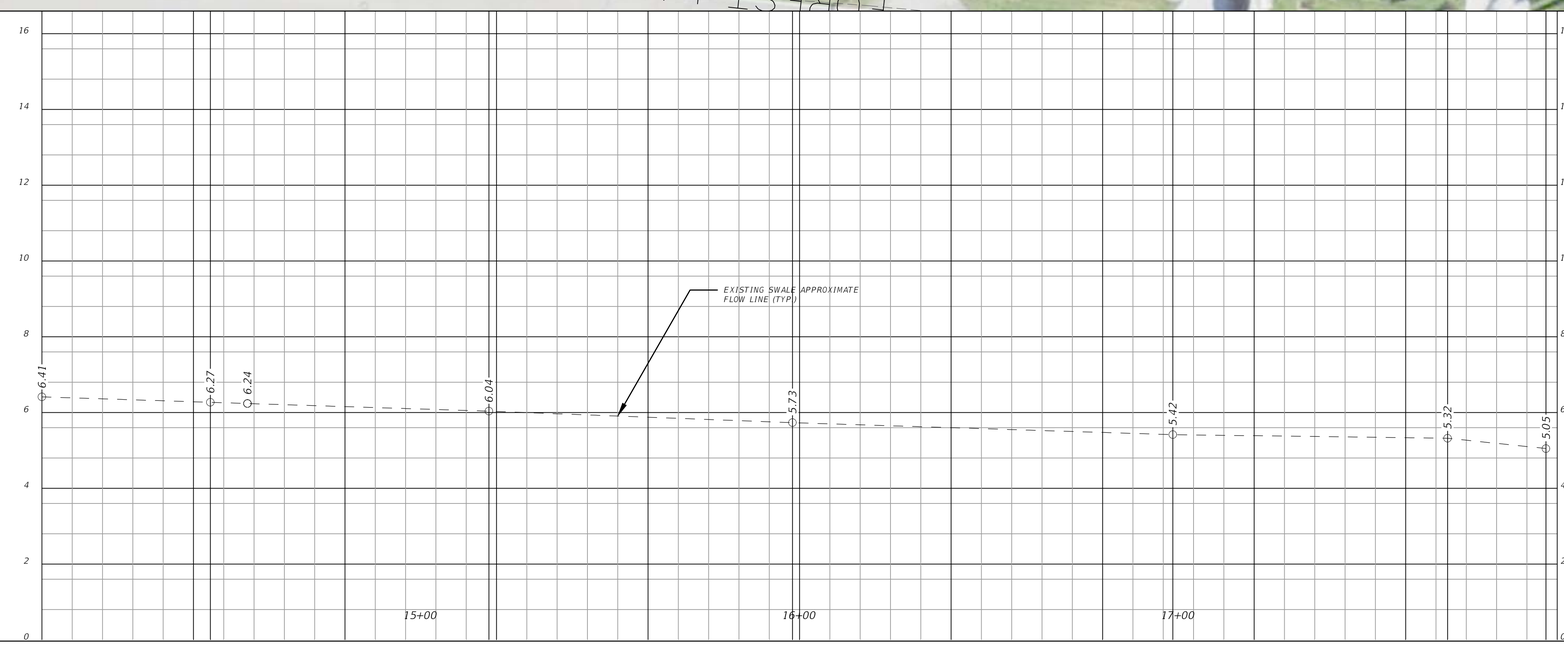

AGNOLI BARBER & BRUNDAGE, INC.
Professional Engineers, Planners, Surveyors & Landscape Architects
Certificate of Authorization Nos. LB 3664, EB 3664, and LC26000620
Collier County:
7400 Trail Boulevard, Suite 200
Naples, FL 34108
Phone: (239)597-3111
Fax: (239)566-2203

CLIENT NAME:
COLLIER COUNTY BOARD OF COMMISSIONERS
3301 EAST TAMIAMI TRAIL
NAPLES, FL 34112

PROJECT NAME:
FOREST LAKES MTSU DRAINAGE IMPROVEMENTS

SHEET:
DITCH 1 - CENTERLINE
STA. 14+00.00 TO STA. 17+97.04

DESIGNED BY: ABB
DRAWN BY: MB
CHECKED BY: CHECKED
REVIEWED BY: BEJ
DATE: August 2022
DATUM: NAVD

NO.	DATE	REVISIONS	BY

ACAD FILE NAME:
13196 - ME

ABB PROJECT #
21-0066

PLOT VIEW \ LAYOUT
DITCH 1 - SHEET 2

SHEET 3
OF 47

ACAD FILE #
13196

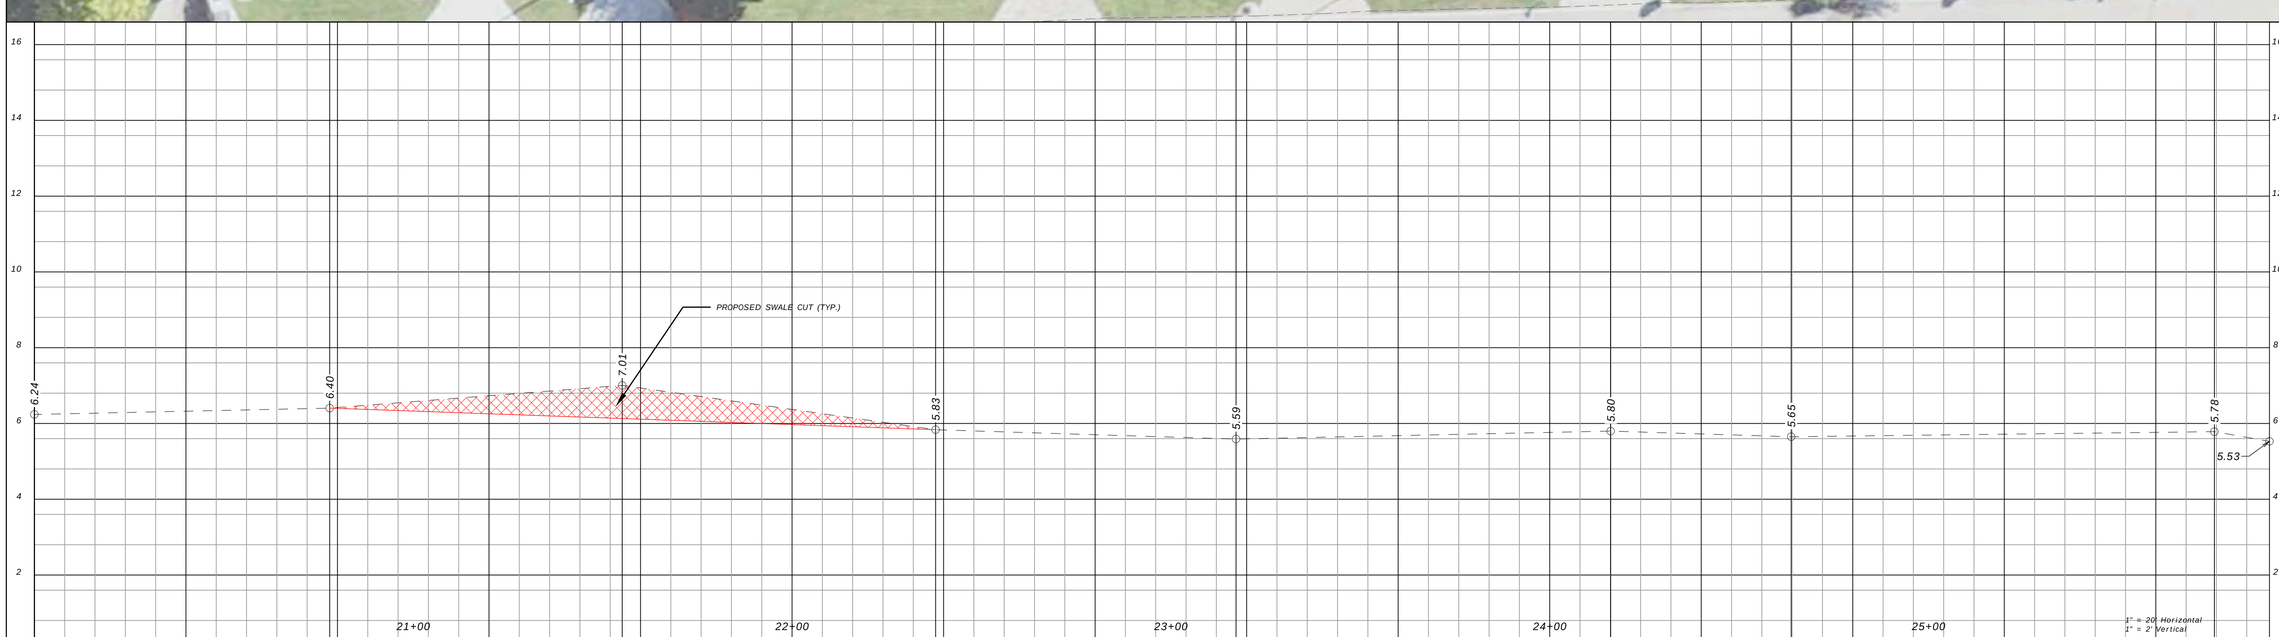

AGNOLI BARBER & BRUNDAGE, INC.
Professional Engineers, Planners, Surveyors & Landscape Architects
Certificate of Authorization Nos. LB 3664, EB 3664, and LC26000520

Collier County:
7400 Trail Boulevard, Suite 200
Naples, FL 34108
Phone: (239)597-3111
Fax: (239)566-2203

CLIENT NAME:
COLLIER COUNTY BOARD OF COMMISSIONERS
3301 EAST TAMIAMI TRAIL
NAPLES, FL 34112

PROJECT NAME:
FOREST LAKES MTSU DRAINAGE IMPROVEMENTS

SHEET:
DITCH 2 - CENTERLINE
STA. 20+00.00 TO STA. 25+50.00

DESIGNED BY: ABB
DRAWN BY: MB
CHECKED BY: CHECKED
REVIEWED BY: BEJ
DATE: August 2022
DATUM: NAVD

NO.	DATE	REVISIONS	BY

ACAD FILE NAME:
13196 - ME

ABB PROJECT #
21-0066

PLOT VIEW \ LAYOUT
DITCH 2 - SHEET 1

SHEET 4
OF 47

ACAD FILE #
13196

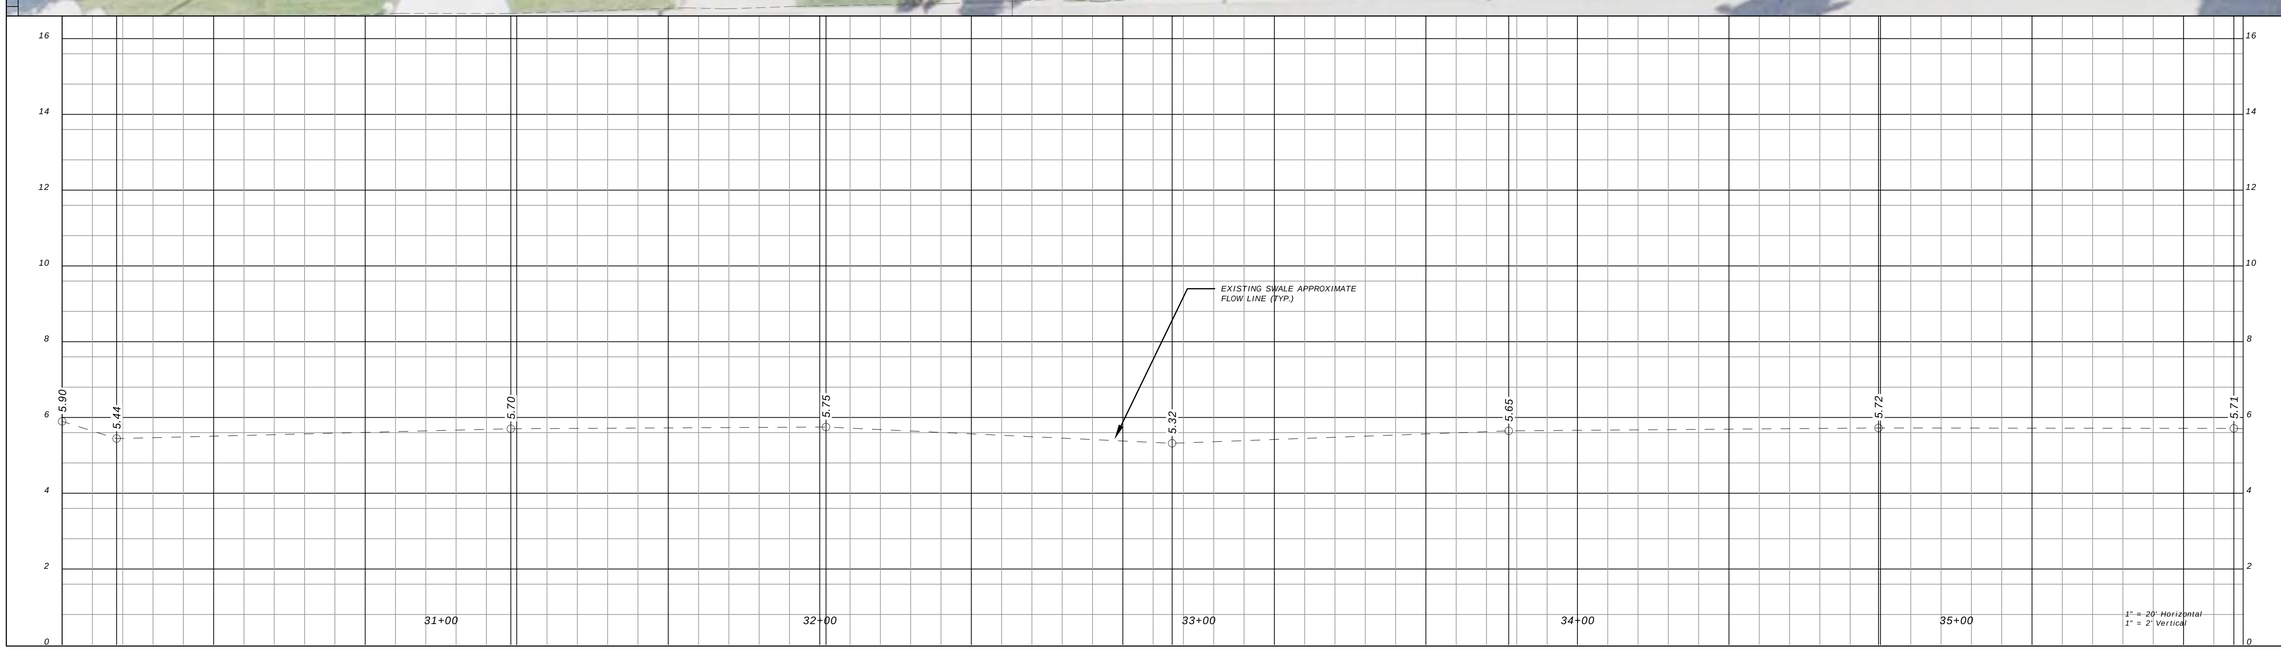

AGNOLI BARBER & BRUNDAGE, INC.
Professional Engineers, Planners, Surveyors & Landscape Architects
Certificate of Authorization Nos. LB 3664, EB 3664, and LC26000520

Collier County:
7400 Trail Boulevard, Suite 200
Naples, FL 34108
Phone: (239)597-3111
Fax: (239)566-2203

CLIENT NAME:
COLLIER COUNTY BOARD OF COMMISSIONERS
3301 EAST TAMIAMI TRAIL
NAPLES, FL 34112

PROJECT NAME:
FOREST LAKES MTSU DRAINAGE IMPROVEMENTS

SHEET:
DITCH 3 - CENTERLINE
STA. 30+00.00 TO STA. 35+75.72

DESIGNED BY: ABB
DRAWN BY: MB
CHECKED BY: CHECKED
REVIEWED BY: BEJ
DATE: August 2022
DATUM: NAVD

NO.	DATE	REVISIONS	BY

ACAD FILE NAME:
13196 - ME

ABB PROJECT #
21-0066

PLOT VIEW \ LAYOUT
DITCH 3 - SHEET 1

SHEET 5
OF 47

ACAD FILE #
13196

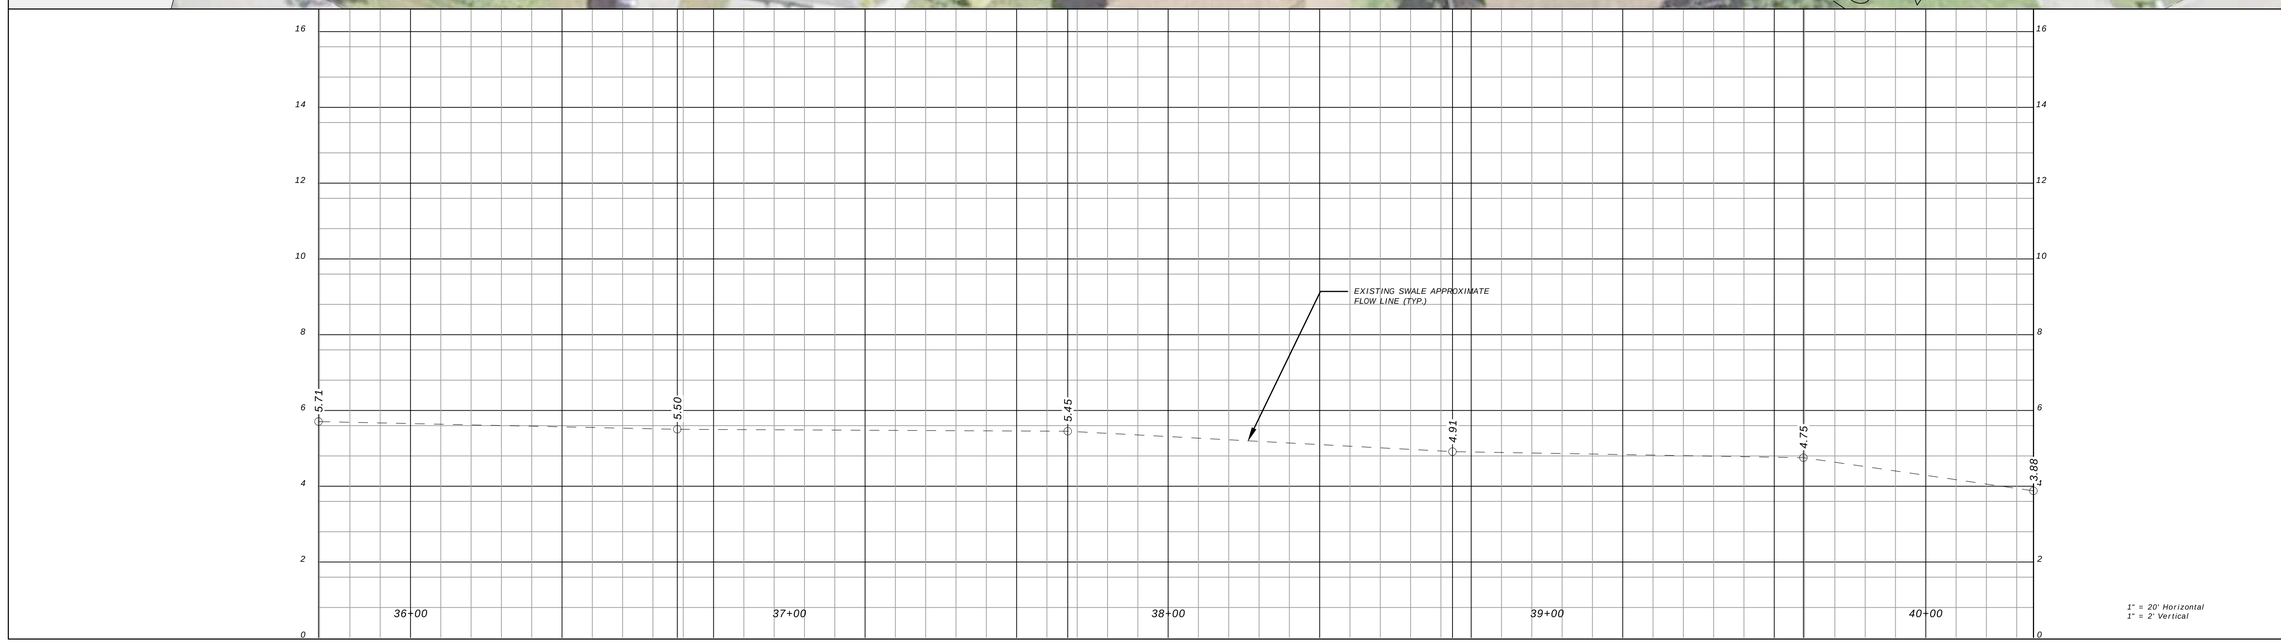

AGNOLI BARBER & BRUNDAGE, INC.
Professional Engineers, Planners, Surveyors & Landscape Architects
Certificate of Authorization Nos. LB 3664, EB 3664, and LC26000520

Collier County:
7400 Trail Boulevard, Suite 200
Naples, FL 34108
Phone: (239)597-3111
Fax: (239)566-2203

CLIENT NAME:
COLLIER COUNTY BOARD OF COMMISSIONERS
3301 EAST TAMIAMI TRAIL
NAPLES, FL 34112

PROJECT NAME:
FOREST LAKES MTSU DRAINAGE IMPROVEMENTS

SHEET:
DITCH 3 - CENTERLINE
STA. 35+75.72 TO STA. 40+28.44

DESIGNED BY: ABB
DRAWN BY: MB
CHECKED BY: CHECKED
REVIEWED BY: BEJ
DATE: August 2022
DATUM: NAVD

NO.	DATE	REVISIONS	BY

ACAD FILE NAME:
13196 - ME

ABB PROJECT #
21-0066

PLOT VIEW \ LAYOUT
DITCH 3 - SHEET 2

SHEET 6
OF 47

ACAD FILE #
13196

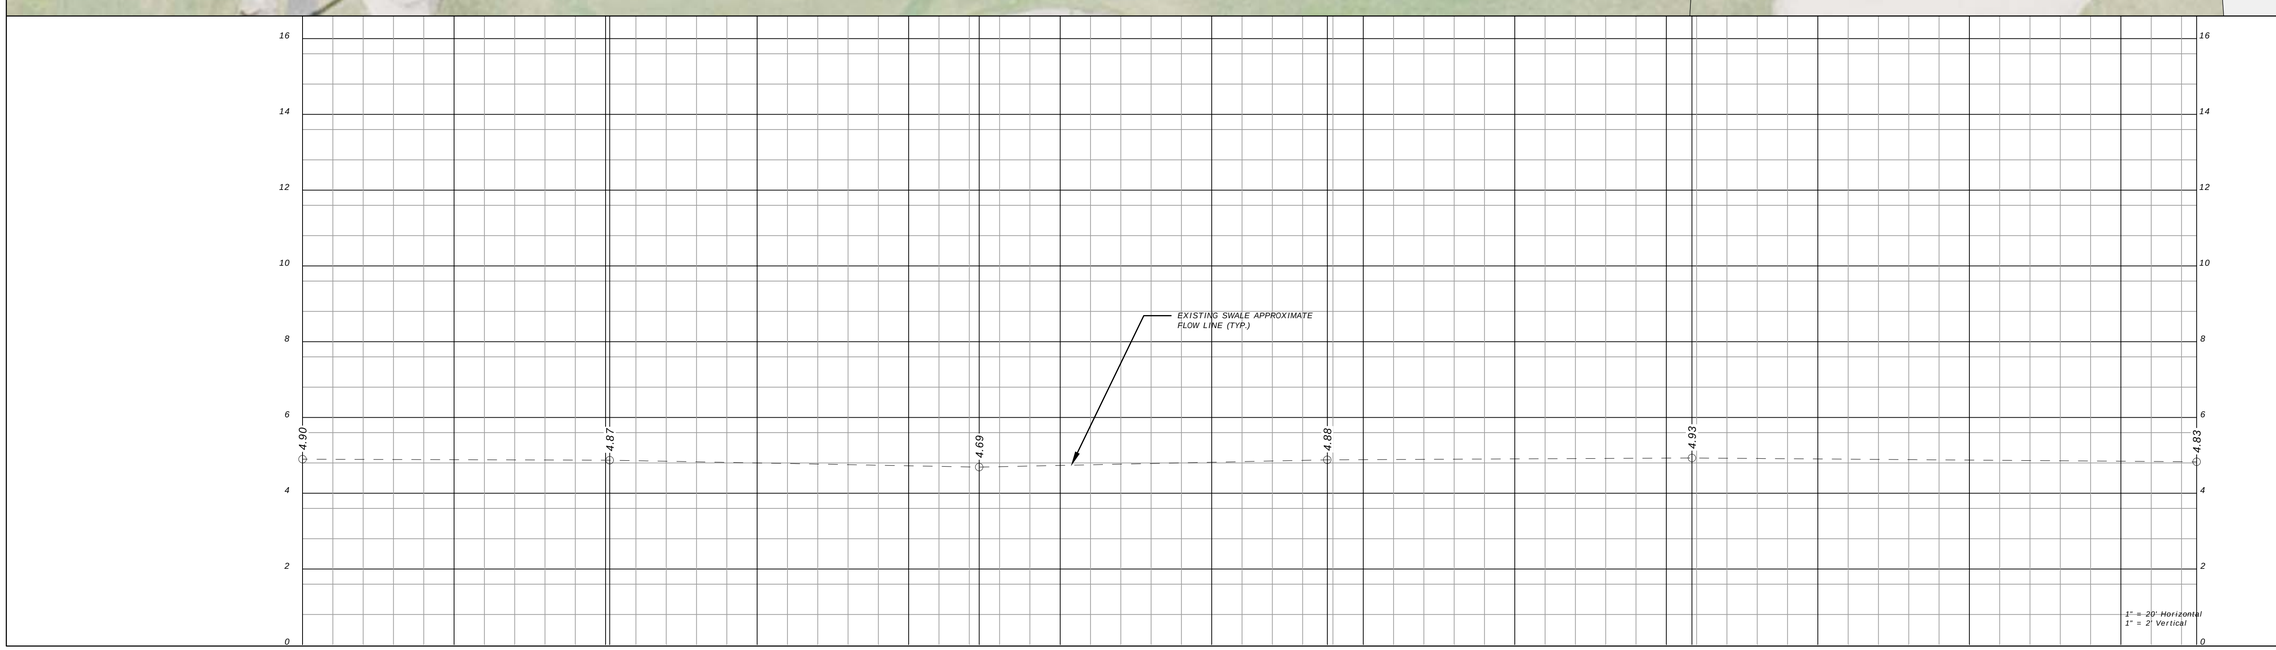

AGNOLI BARBER & BRUNDAGE, INC.
Professional Engineers, Planners, Surveyors & Landscape Architects
Certificate of Authorization Nos. LB 3664, EB 3664, and LC26000520

Collier County:
7400 Trail Boulevard, Suite 200
Naples, FL 34108
Phone: (239)597-3111
Fax: (239)566-2203

CLIENT NAME:
COLLIER COUNTY BOARD OF COMMISSIONERS
3301 EAST TAMIAMI TRAIL
NAPLES, FL 34112

PROJECT NAME:
FOREST LAKES MTSU DRAINAGE IMPROVEMENTS

SHEET:
DITCH 4 - CENTERLINE
STA. 50+00.00 TO STA. 55+00.00

DESIGNED BY: JAC
DRAWN BY: MJB
CHECKED BY: JAC
REVIEWED BY: REVIEWED
DATE: August 22
DATUM: NAVD

NO.	DATE	REVISIONS	BY

ACAD FILE NAME:
13196 - ME

ABB PROJECT #
21-0066

PLOT VIEW \ LAYOUT
DITCH 4 - SHEET 1

SHEET 7
OF 47

ACAD FILE #
13196

AGNOLI BARBER & BRUNDAGE, INC.

Professional Engineers, Planners, Surveyors & Landscape Architects
Certificate of Authorization Nos. LB 3664, EB 3664, and LC26000520

Collier County:
7400 Trail Boulevard, Suite 200
Naples, FL 34108
Phone: (239)597-3111
Fax: (239)566-2203

CLIENT NAME:
COLLIER COUNTY BOARD OF COMMISSIONERS
3301 EAST TAMIAMI TRAIL
NAPLES, FL 34112

PROJECT NAME:
FOREST LAKES MTSU DRAINAGE IMPROVEMENTS

SHEET:
DITCH 4 - CENTERLINE
STA. 55+00.00 TO STA. 60+00.00

DESIGNED BY: JAC
DRAWN BY: MJB
CHECKED BY: JAC
REVIEWED BY: REVIEWED
DATE: August 22
DATUM: NAVD

NO.	DATE	REVISIONS	BY

ACAD FILE NAME:
13196 - ME

ABB PROJECT #
21-0066

PLOT VIEW \ LAYOUT
DITCH 4 - SHEET 2

SHEET 8
OF 47

ACAD FILE #
13196

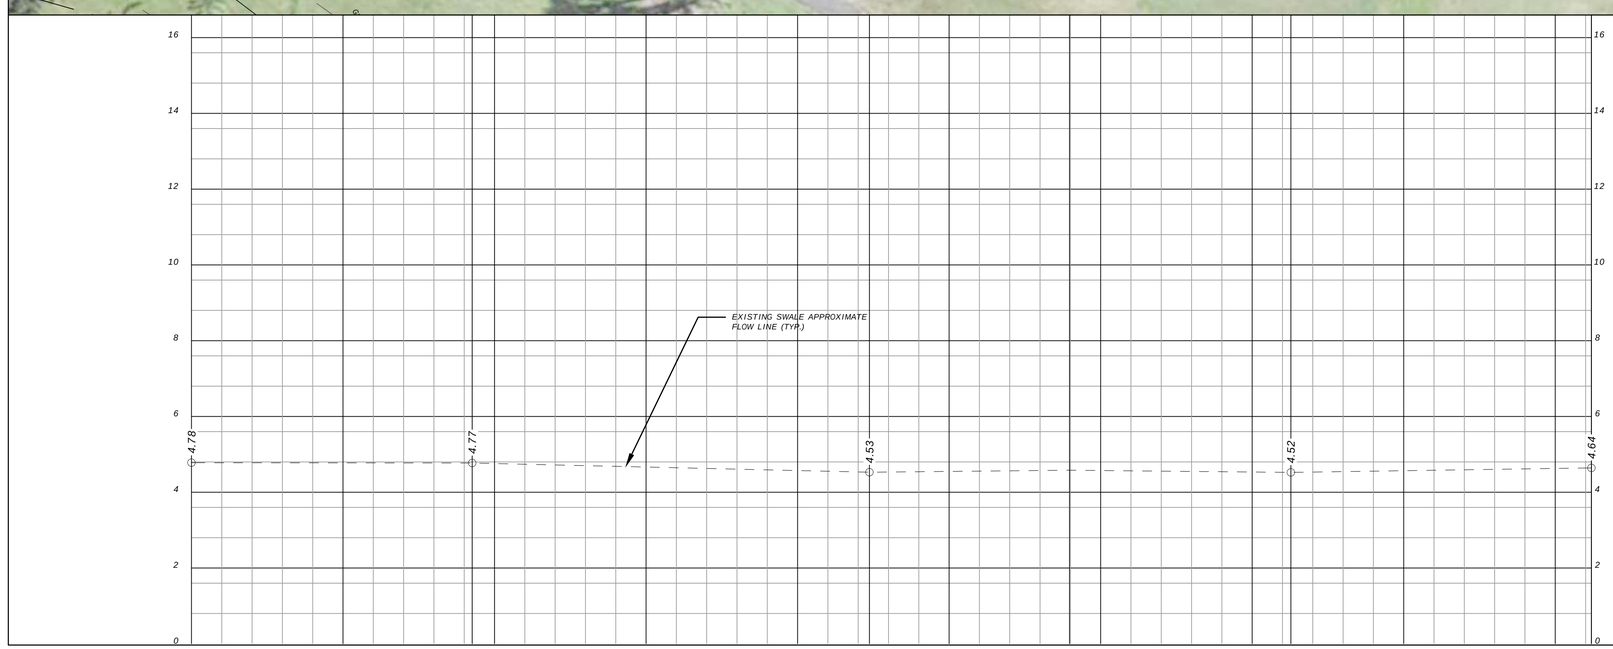

1" = 20' Horizontal
1" = 2' Vertical

AGNOLI BARBER & BRUNDAGE, INC.
Professional Engineers, Planners, Surveyors & Landscape Architects
Certificate of Authorization Nos. LB 3664, EB 3664, and LC26000520

Collier County:
7400 Trail Boulevard, Suite 200
Naples, FL 34108
Phone: (239)597-3111
Fax: (239)566-2203

CLIENT NAME:
COLLIER COUNTY BOARD OF COMMISSIONERS
3301 EAST TAMIAMI TRAIL
NAPLES, FL 34112

PROJECT NAME:
FOREST LAKES MTSU DRAINAGE IMPROVEMENTS

SHEET:
DITCH 4 - CENTERLINE
STA. 60+00.00 TO STA. 63+69.54

DESIGNED BY: JAC
DRAWN BY: MJB
CHECKED BY: JAC
REVIEWED BY: REVIEWED
DATE: August 22
DATUM: NAVD

NO.	DATE	REVISIONS	BY

ACAD FILE NAME:
13196 - ME

ABB PROJECT #
21-0066

PLOT VIEW \ LAYOUT
DITCH 4 - SHEET 3

SHEET 9
OF 47

ACAD FILE #
13196

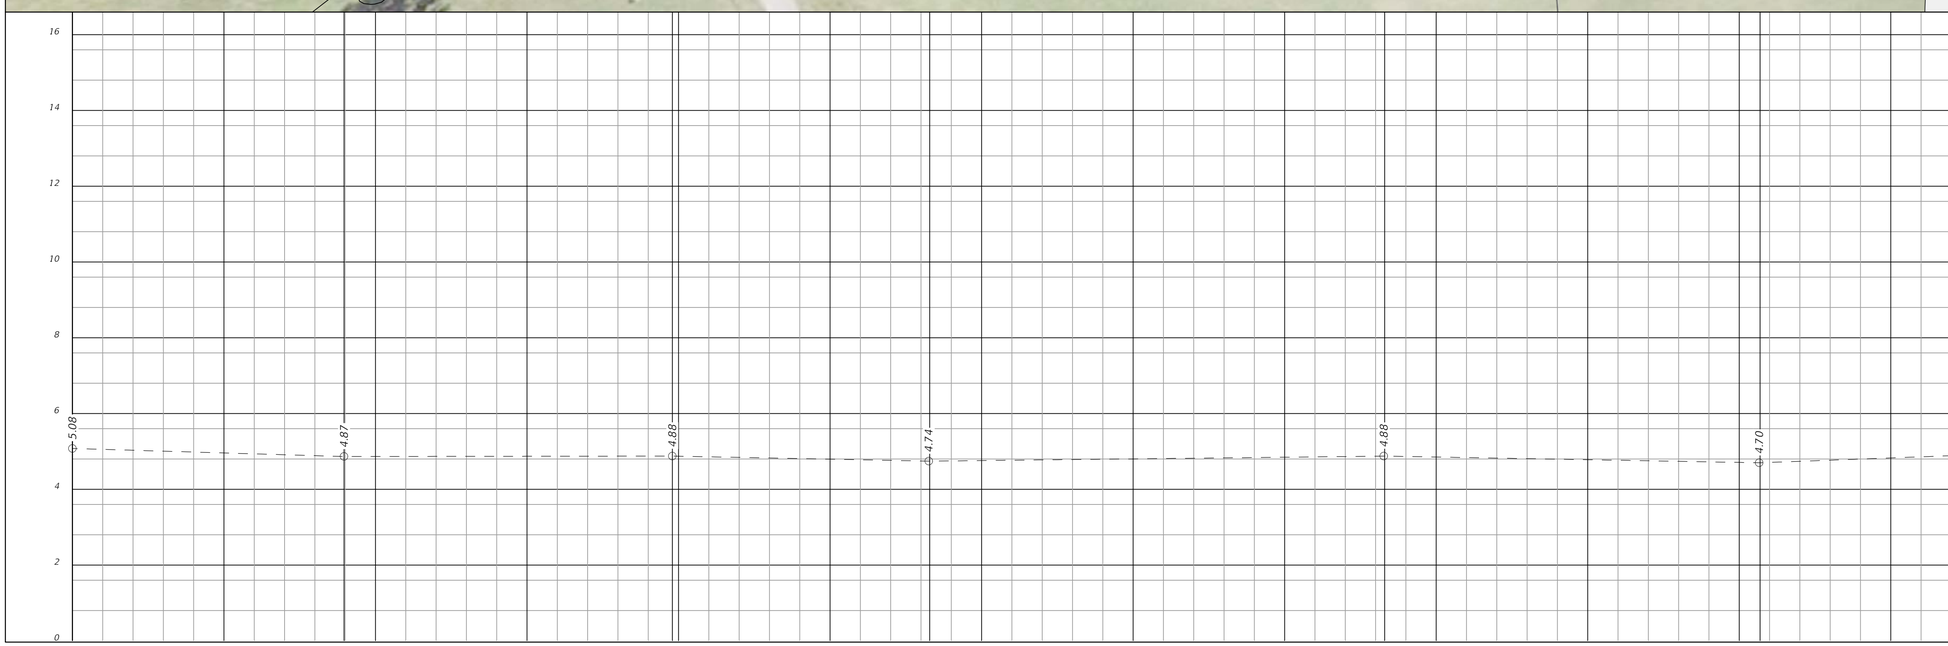

1" = 20' Horizontal
1" = 2' Vertical

AGNOLI BARBER & BRUNDAGE, INC.
Professional Engineers, Planners, Surveyors & Landscape Architects
Certificate of Authorization Nos. LB 3664, EB 3664, and LC26000620

Collier County:
7400 Trail Boulevard, Suite 200
Naples, FL 34108
Phone: (239)597-3111
Fax: (239)566-2203

CLIENT NAME:
COLLIER COUNTY BOARD OF COMMISSIONERS
3301 EAST TAMIAMI TRAIL
NAPLES, FL 34112

PROJECT NAME:
FOREST LAKES MTSU DRAINAGE IMPROVEMENTS

SHEET:
DITCH 5 - CENTERLINE
STA. 70+00.00 TO STA. 75+00.00

DESIGNED BY: JAC
DRAWN BY: MJB
CHECKED BY: JAC
REVIEWED BY: REVIEWED
DATE: August 22
DATUM: NAVD

NO.	DATE	REVISIONS	BY

ACAD FILE NAME:
13196 - ME

ABB PROJECT #
21-0066

PLOT VIEW \ LAYOUT
DITCH 5 - SHEET 1

SHEET 10
OF 47

ACAD FILE #
13196

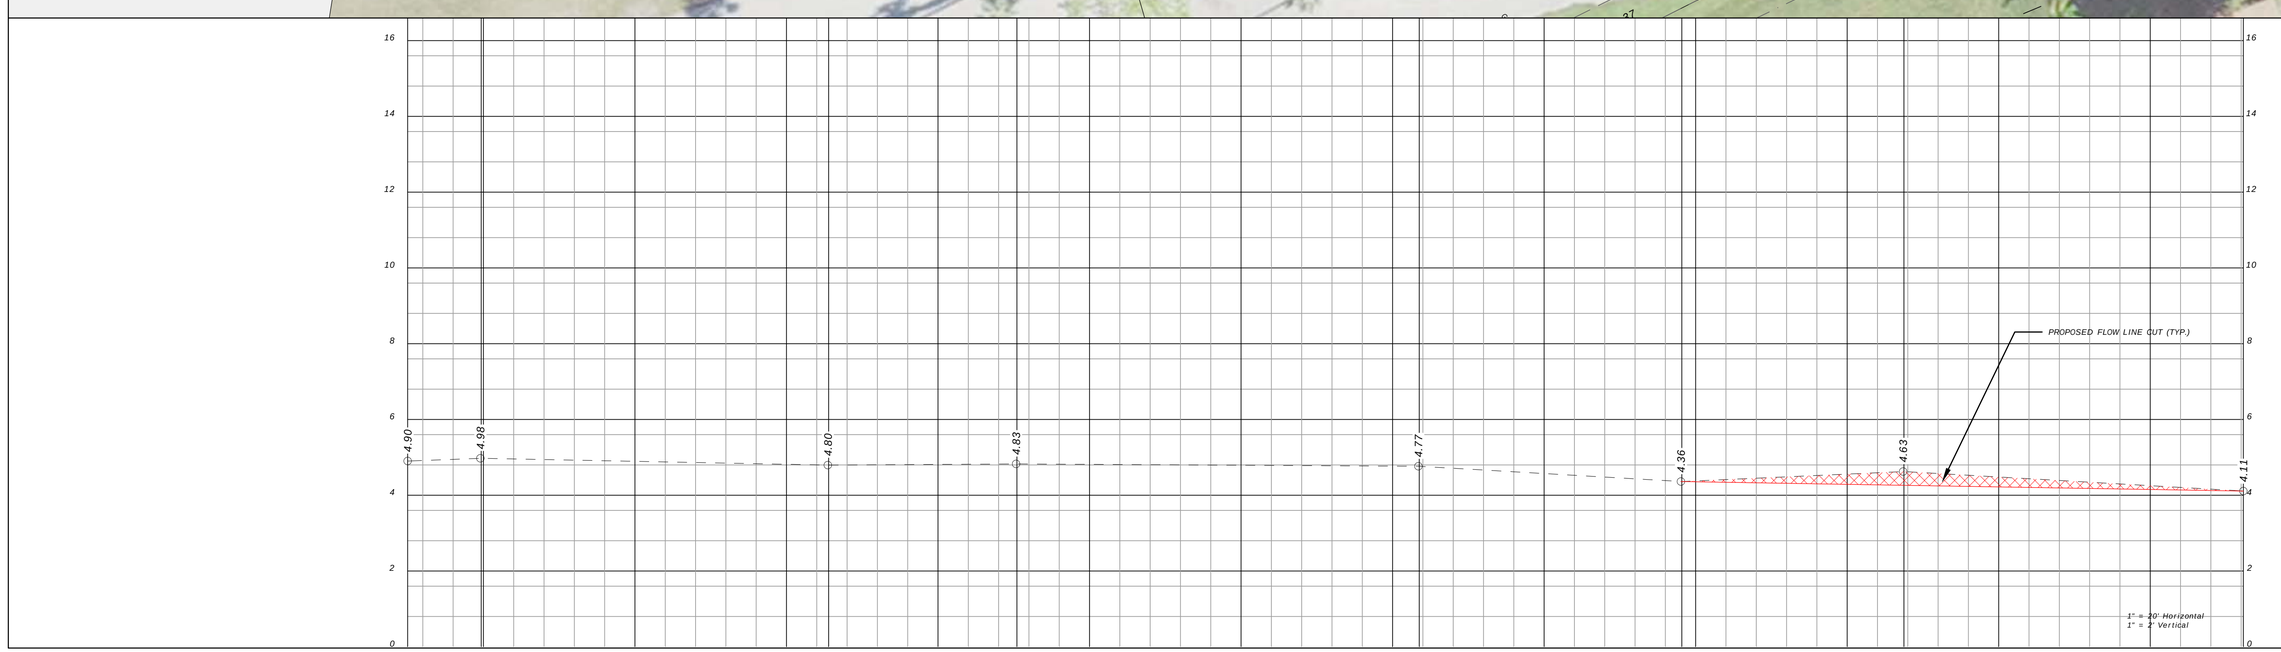

AGNOLI BARBER & BRUNDAGE, INC.
Professional Engineers, Planners, Surveyors & Landscape Architects
Certificate of Authorization Nos. LB 3664, EB 3664, and LC26000520

Collier County:
7400 Trail Boulevard, Suite 200
Naples, FL 34108
Phone: (239)597-3111
Fax: (239)566-2203

CLIENT NAME:
COLLIER COUNTY BOARD OF COMMISSIONERS
3301 EAST TAMIAMI TRAIL
NAPLES, FL 34112

PROJECT NAME:
FOREST LAKES MTSU DRAINAGE IMPROVEMENTS

SHEET:
DITCH 5 - CENTERLINE
STA. 75+00.00 TO STA. 79+84.58

DESIGNED BY: JAC
DRAWN BY: MJB
CHECKED BY: JAC
REVIEWED BY: REVIEWED
DATE: August 22
DATUM: NAVD

NO.	DATE	REVISIONS	BY

ACAD FILE NAME:
13196 - ME

ABB PROJECT #
21-0066

PLOT VIEW \ LAYOUT
DITCH 5 - SHEET 2

SHEET 11
OF 47

ACAD FILE #
13196

AGNOLI BARBER & BRUNDAGE, INC.
Professional Engineers, Planners, Surveyors & Landscape Architects
Certificate of Authorization Nos. LB 3664, EB 3664, and LC26000520

Collier County:
7400 Trail Boulevard, Suite 200
Naples, FL 34108
Phone: (239)597-3111
Fax: (239)566-2203

CLIENT NAME:
COLLIER COUNTY BOARD OF COMMISSIONERS
3301 EAST TAMIAMI TRAIL
NAPLES, FL 34112

PROJECT NAME:
FOREST LAKES MTSU DRAINAGE IMPROVEMENTS

SHEET:
DITCH 6 - CENTERLINE
STA. 80+00.00 TO STA. 85+43.74

DESIGNED BY: JAC
DRAWN BY: MJB
CHECKED BY: JAC
REVIEWED BY: REVIEWED
DATE: August 22
DATUM: NAVD

NO.	DATE	REVISIONS	BY

ACAD FILE NAME:
13196 - ME

ABB PROJECT #
21-0066

PLOT VIEW \ LAYOUT
DITCH 6 - SHEET 1

SHEET 12
OF 47

ACAD FILE #
13196

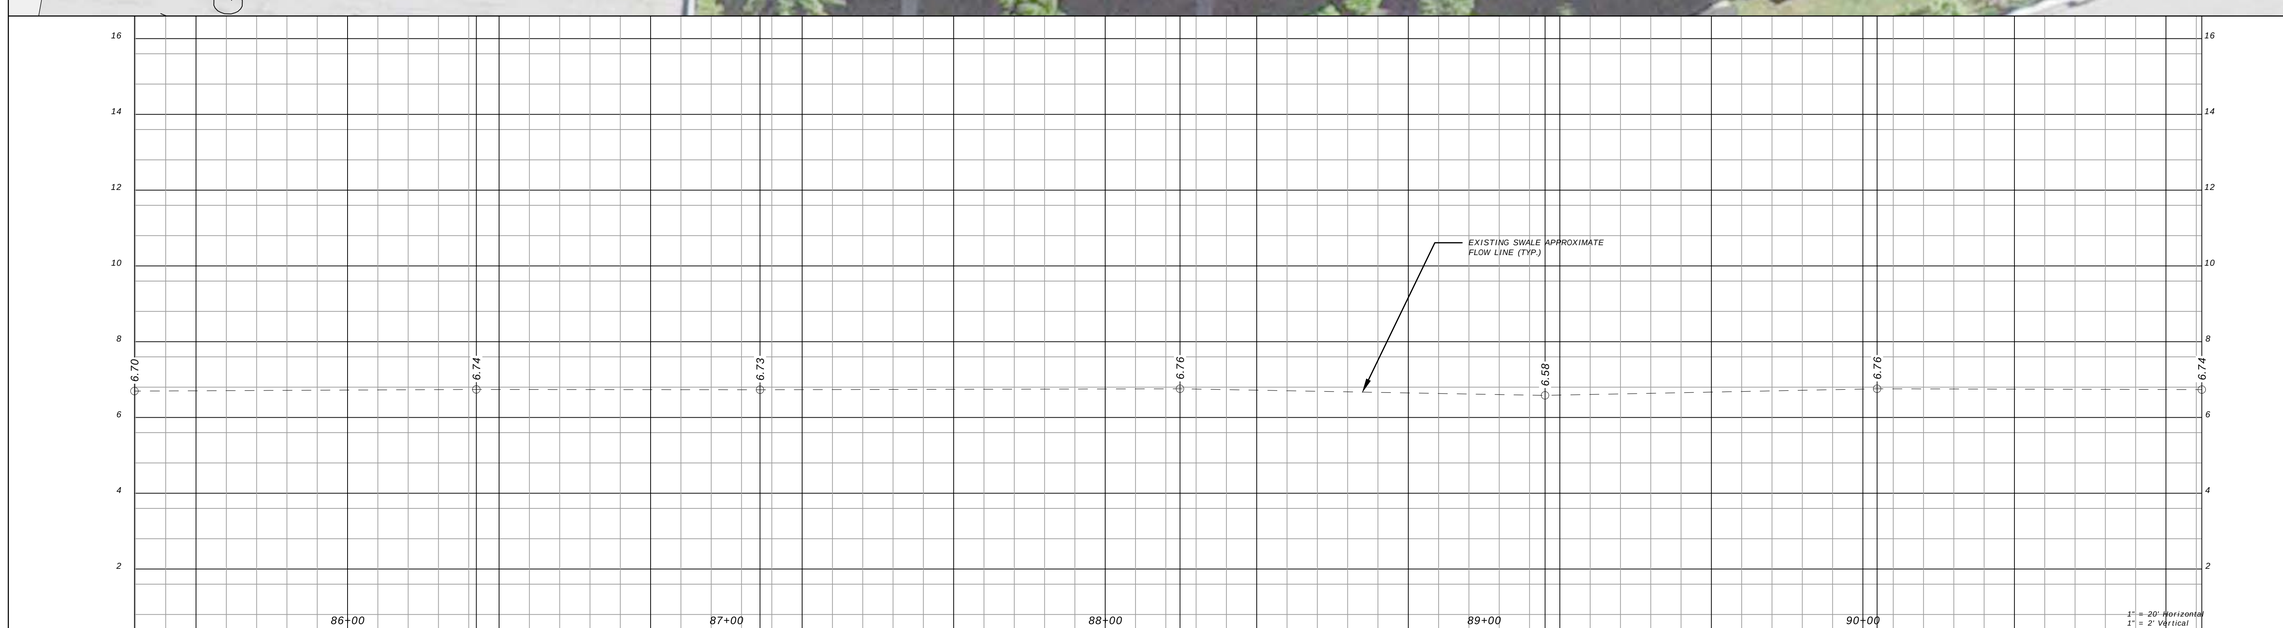

AGNOLI BARBER & BRUNDAGE, INC.
Professional Engineers, Planners, Surveyors & Landscape Architects
Certificate of Authorization Nos. LB 3664, EB 3664, and LC26000520

Collier County:
7400 Trail Boulevard, Suite 200
Naples, FL 34108
Phone: (239)597-3111
Fax: (239)566-2203

CLIENT NAME:
COLLIER COUNTY BOARD OF COMMISSIONERS
3301 EAST TAMIAMI TRAIL
NAPLES, FL 34112

PROJECT NAME:
FOREST LAKES MTSU DRAINAGE IMPROVEMENTS

SHEET:
DITCH 6 - CENTERLINE
STA. 85+43.74 TO STA. 90+89.47

DESIGNED BY: JAC
DRAWN BY: MJB
CHECKED BY: JAC
REVIEWED BY: REVIEWED
DATE: August 22
DATUM: NAVD

NO.	DATE	REVISIONS	BY

ACAD FILE NAME:
13196 - ME

ABB PROJECT #
21-0066

PLOT VIEW \ LAYOUT
DITCH 6 - SHEET 2

SHEET 13
OF 47

ACAD FILE #
13196

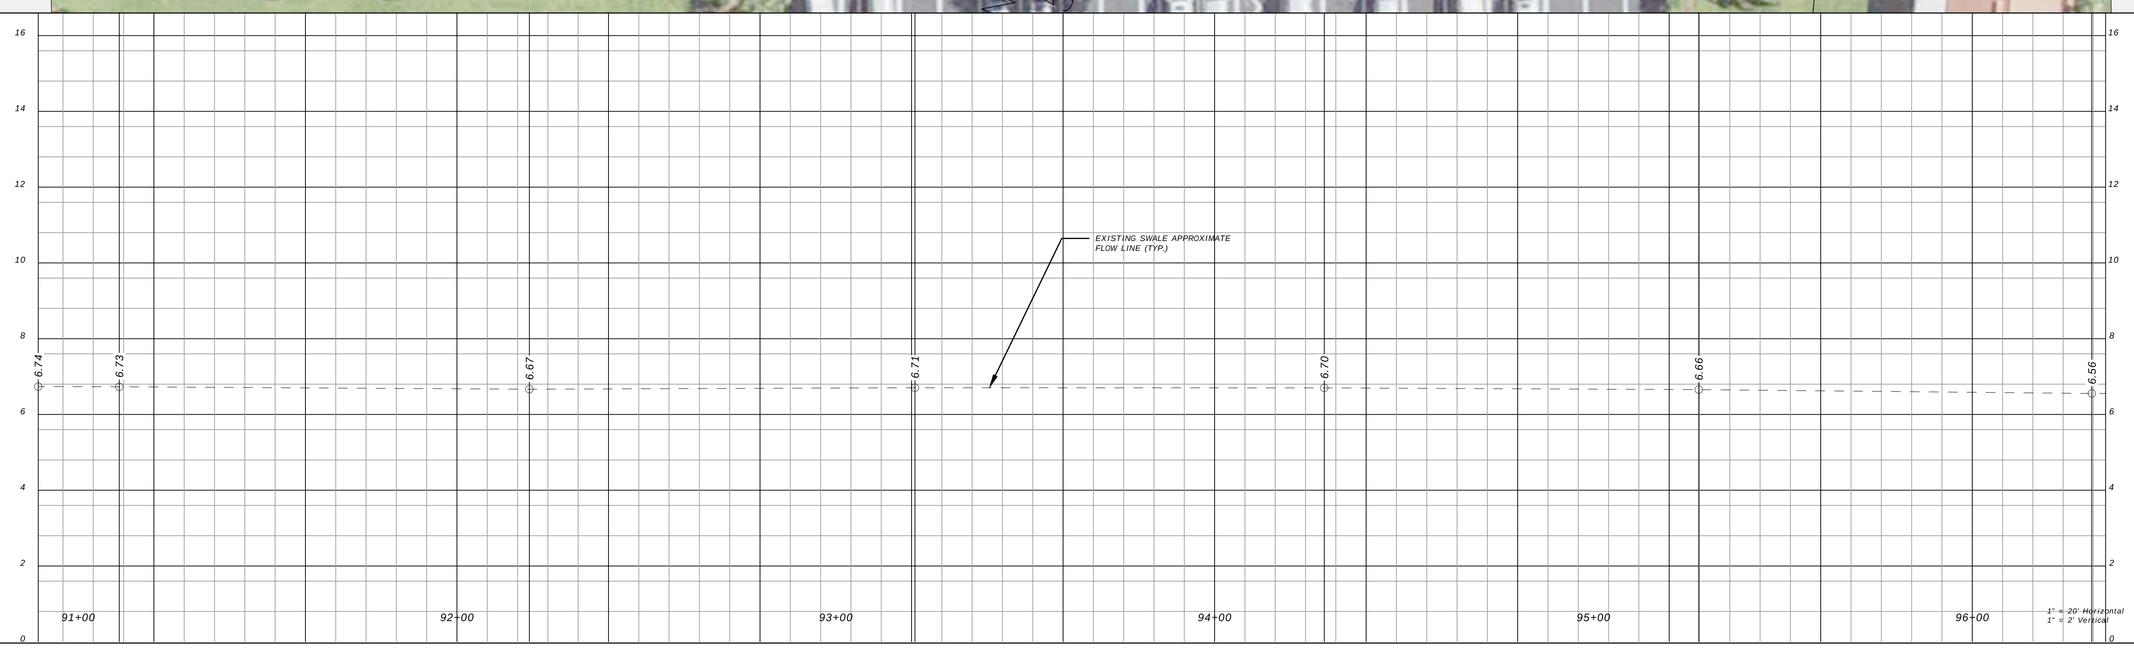

AGNOLI BARBER & BRUNDAGE, INC.
Professional Engineers, Planners, Surveyors & Landscape Architects
Certificate of Authorization Nos. LB 3664, EB 3664, and LC26000520

Collier County:
7400 Trail Boulevard, Suite 200
Naples, FL 34108
Phone: (239)597-3111
Fax: (239)566-2203

CLIENT NAME:
COLLIER COUNTY BOARD OF COMMISSIONERS
3301 EAST TAMIAMI TRAIL
NAPLES, FL 34112

PROJECT NAME:
FOREST LAKES MTSU DRAINAGE IMPROVEMENTS

SHEET:
DITCH 6 - CENTERLINE
STA. 90+89.47 TO STA. 96+35.19

DESIGNED BY: JAC
DRAWN BY: MJB
CHECKED BY: JAC
REVIEWED BY: REVIEWED
DATE: August 22
DATUM: NAVD

NO.	DATE	REVISIONS	BY

ACAD FILE NAME:
13196 - ME

ABB PROJECT #
21-0066

PLOT VIEW \ LAYOUT
DITCH 6 - SHEET 3

SHEET 14
OF 47

ACAD FILE #
13196

AGNOLI BARBER & BRUNDAGE, INC.
Professional Engineers, Planners, Surveyors & Landscape Architects
Certificate of Authorization Nos. LB 3664, EB 3664, and LC26000520

Collier County:
7400 Trail Boulevard, Suite 200
Naples, FL 34108
Phone: (239)597-3111
Fax: (239)566-2203

CLIENT NAME:
COLLIER COUNTY BOARD OF COMMISSIONERS
3301 EAST TAMIAMI TRAIL
NAPLES, FL 34112

PROJECT NAME:
FOREST LAKES MTSU DRAINAGE IMPROVEMENTS

SHEET:
DITCH 6 - CENTERLINE
STA. 96+35.19 TO STA. 101+80.92

DESIGNED BY: JAC
DRAWN BY: MJB
CHECKED BY: JAC
REVIEWED BY: REVIEWED
DATE: August 22
DATUM: NAVD

NO.	DATE	REVISIONS	BY

ACAD FILE NAME:
13196 - ME

ABB PROJECT #
21-0066

PLOT VIEW \ LAYOUT
DITCH 6 - SHEET 4

SHEET 15
OF 47

ACAD FILE #
13196

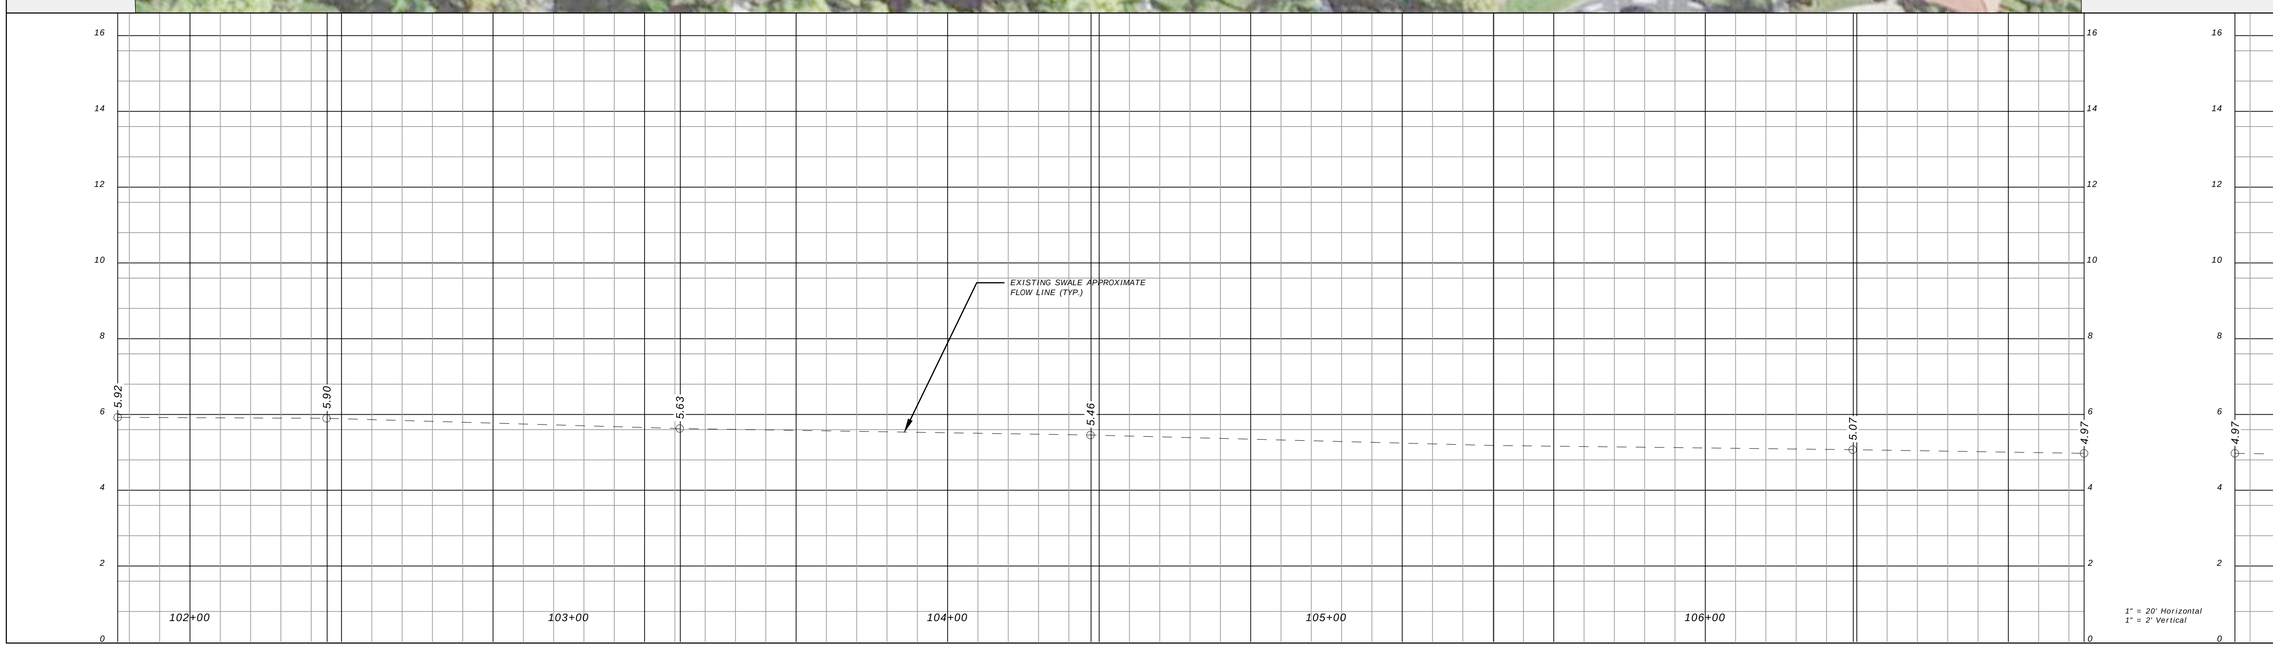

AGNOLI BARBER & BRUNDAGE, INC.
Professional Engineers, Planners, Surveyors & Landscape Architects
Certificate of Authorization Nos. LB 3664, EB 3664, and LC26000520
Collier County:
7400 Trail Boulevard, Suite 200
Naples, FL 34108
Phone: (239)597-3111
Fax: (239)566-2203

CLIENT NAME:
COLLIER COUNTY BOARD OF COMMISSIONERS
3301 EAST TAMIAMI TRAIL
NAPLES, FL 34112

PROJECT NAME:
FOREST LAKES MTSU DRAINAGE IMPROVEMENTS

SHEET:
DITCH 6 - CENTERLINE
STA. 101+80.92 TO STA. 107+00.00

DESIGNED BY: JAC
DRAWN BY: MJB
CHECKED BY: JAC
REVIEWED BY: REVIEWED
DATE: August 22
DATUM: NAVD

NO.	DATE	REVISIONS	BY

ACAD FILE NAME:
13196 - ME

ABB PROJECT #
21-0066

PLOT VIEW \ LAYOUT
DITCH 6 - SHEET 5

SHEET 16
OF 47

ACAD FILE #
13196

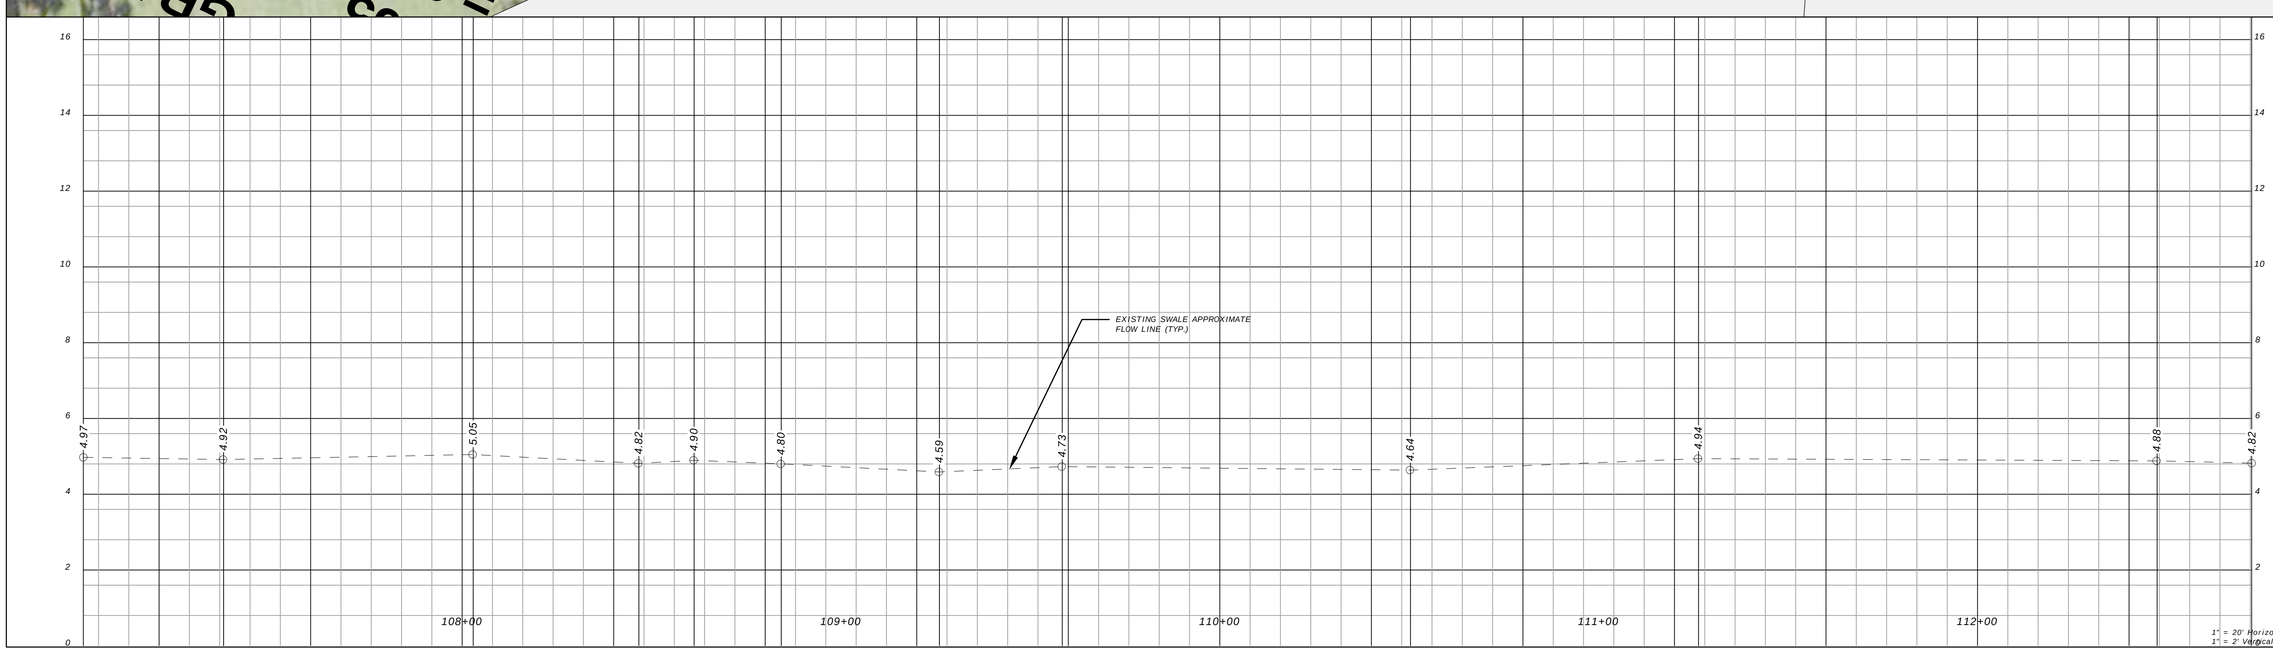

AGNOLI BARBER & BRUNDAGE, INC.
Professional Engineers, Planners, Surveyors & Landscape Architects
Certificate of Authorization Nos. LB 3664, EB 3664, and LC26000520
Collier County:
7400 Trail Boulevard, Suite 200
Naples, FL 34108
Phone: (239)597-3111
Fax: (239)566-2203

CLIENT NAME:
COLLIER COUNTY BOARD OF COMMISSIONERS
3301 EAST TAMIAMI TRAIL
NAPLES, FL 34112

PROJECT NAME:
FOREST LAKES MTSU DRAINAGE IMPROVEMENTS

SHEET:
DITCH 6 - CENTERLINE
STA. 107+00.00 TO STA. 112+72.37

DESIGNED BY: JAC
DRAWN BY: MJB
CHECKED BY: JAC
REVIEWED BY: REVIEWED
DATE: August 22
DATUM: NAVD

NO.	DATE	REVISIONS	BY

ACAD FILE NAME:
13196 - ME

ABB PROJECT #
21-0066

PLOT VIEW \ LAYOUT
DITCH 6 - SHEET 6

SHEET 17
OF 47

ACAD FILE #
13196

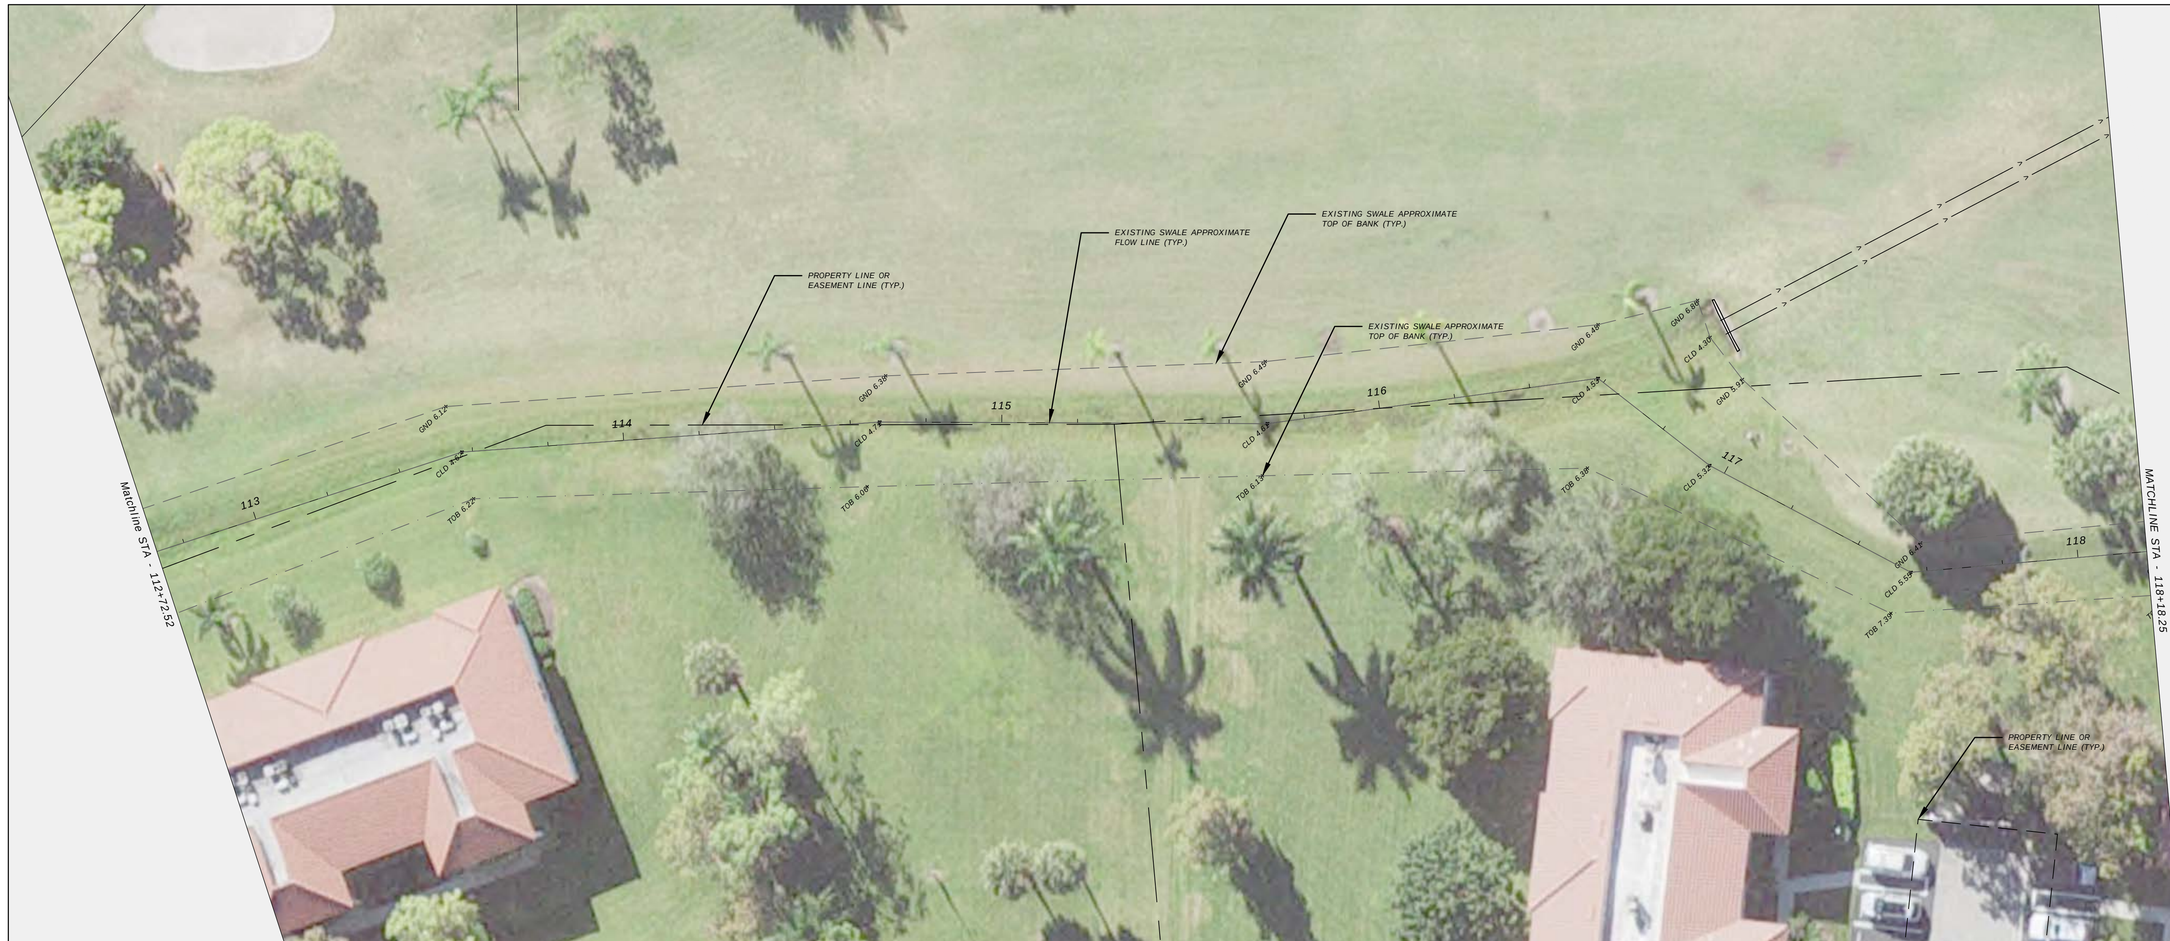

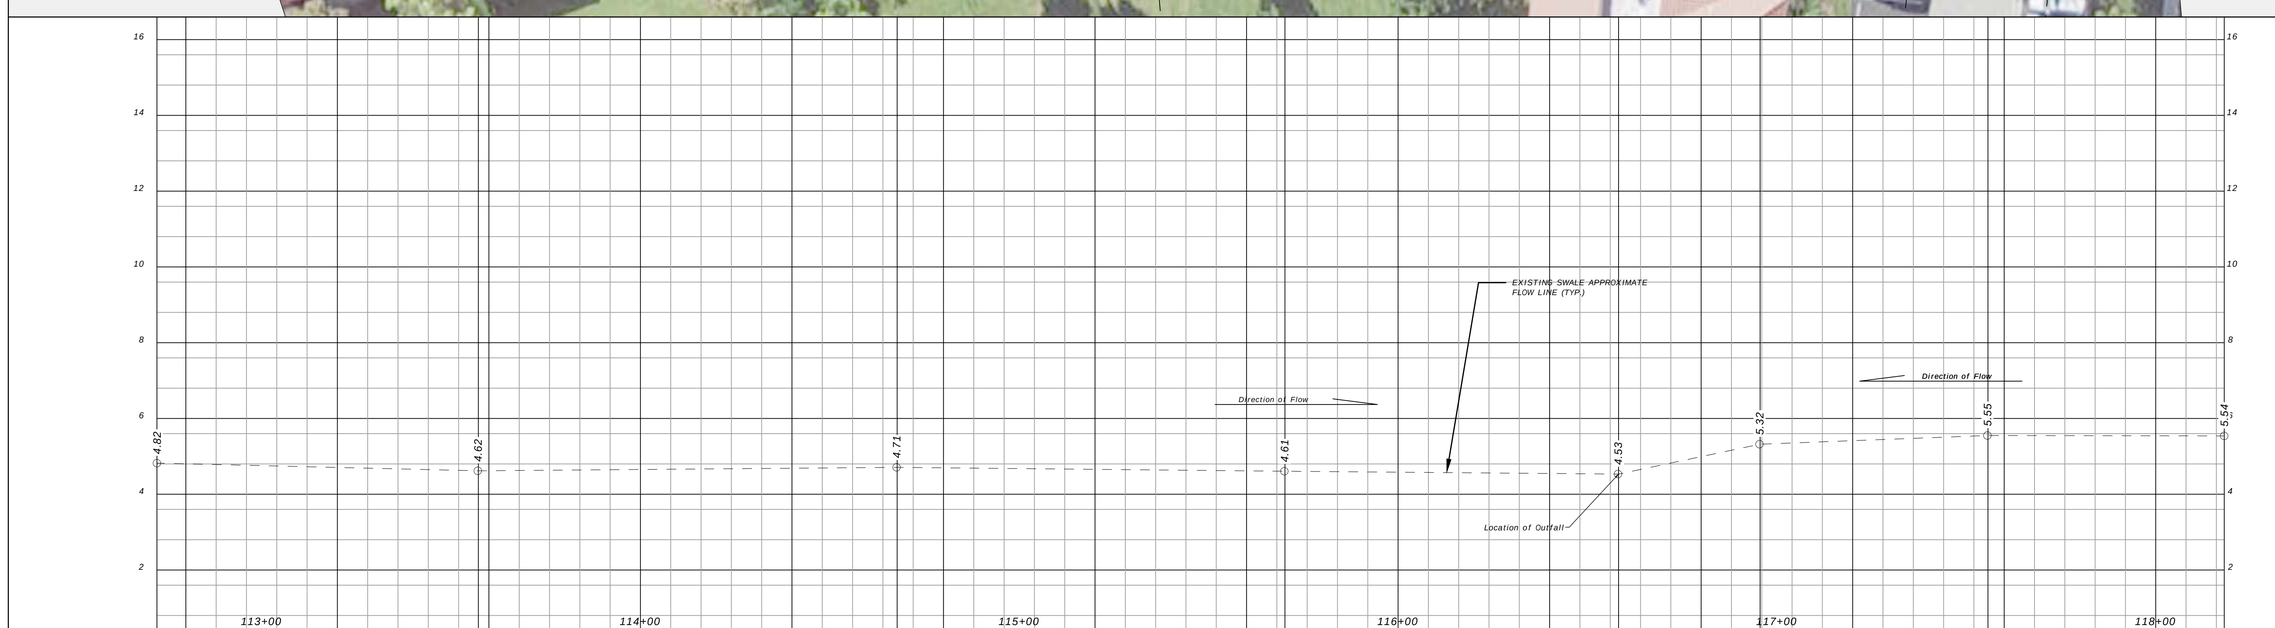

AGNOLI BARBER & BRUNDAGE, INC.
Professional Engineers, Planners, Surveyors & Landscape Architects
Certificate of Authorization Nos. LB 3664, EB 3664, and LC26000520

Collier County:
7400 Trail Boulevard, Suite 200
Naples, FL 34108
Phone: (239)597-3111
Fax: (239)566-2203

CLIENT NAME:
COLLIER COUNTY BOARD OF COMMISSIONERS
3301 EAST TAMIAMI TRAIL
NAPLES, FL 34112

PROJECT NAME:
FOREST LAKES MTSU DRAINAGE IMPROVEMENTS

SHEET:
DITCH 6 - CENTERLINE
STA. 112+72.37 TO STA. 118+18.09

DESIGNED BY: JAC
DRAWN BY: MJB
CHECKED BY: JAC
REVIEWED BY: REVIEWED
DATE: August 22
DATUM: NAVD

NO.	DATE	REVISIONS	BY

ACAD FILE NAME:
13196 - ME

ABB PROJECT #
21-0066

PLOT VIEW \ LAYOUT
DITCH 6 - SHEET 7

SHEET 18
OF 47

ACAD FILE #
13196

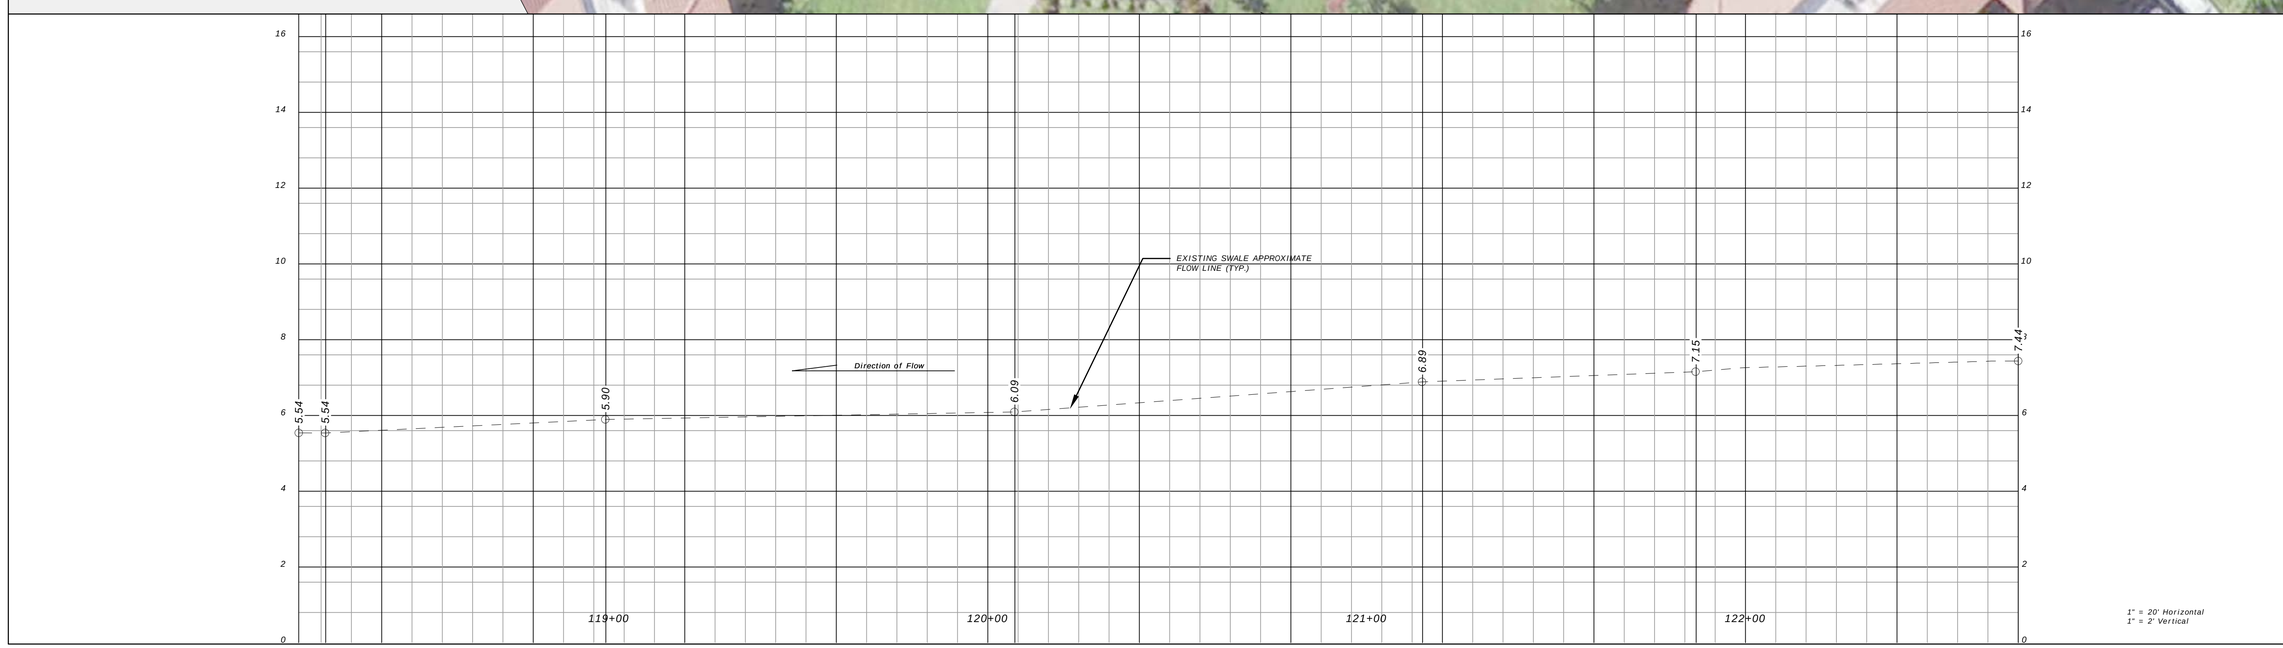

AGNOLI BARBER & BRUNDAGE, INC.
Professional Engineers, Planners, Surveyors & Landscape Architects
Certificate of Authorization Nos. LB 3664, EB 3664, and LC26000620
Collier County:
7400 Trail Boulevard, Suite 200
Naples, FL 34108
Phone: (239)597-3111
Fax: (239)566-2203

CLIENT NAME:
COLLIER COUNTY BOARD OF COMMISSIONERS
3301 EAST TAMIAMI TRAIL
NAPLES, FL 34112

PROJECT NAME:
FOREST LAKES MTSU DRAINAGE IMPROVEMENTS

SHEET:
DITCH 6 - CENTERLINE
STA. 118+18.09 TO STA. 122+72.00

DESIGNED BY: JAC
DRAWN BY: MJB
CHECKED BY: JAC
REVIEWED BY: REVIEWED
DATE: August 22
DATUM: NAVD

NO.	DATE	REVISIONS	BY

ACAD FILE NAME:
13196 - ME

ABB PROJECT #
21-0066

PLOT VIEW \ LAYOUT
DITCH 6 - SHEET 8

SHEET 19
OF 47

ACAD FILE #
13196

AGNOLI BARBER & BRUNDAGE, INC.
Professional Engineers, Planners, Surveyors & Landscape Architects
Certificate of Authorization Nos. LB 3664, EB 3664, and LC26000520
Collier County:
7400 Trail Boulevard, Suite 200
Naples, FL 34108
Phone: (239)597-3111
Fax: (239)566-2203

CLIENT NAME:
COLLIER COUNTY BOARD OF COMMISSIONERS
3301 EAST TAMIAMI TRAIL
NAPLES, FL 34112

PROJECT NAME:
FOREST LAKES MTSU DRAINAGE IMPROVEMENTS

SHEET:
DITCH 7 - CENTERLINE
STA. 130+00.00 TO STA. 135+43.74

DESIGNED BY: JAC
DRAWN BY: MJB
CHECKED BY: JAC
REVIEWED BY: REVIEWED
DATE: August 22
DATUM: NAVD

NO.	DATE	REVISIONS	BY

ACAD FILE NAME:
13196 - ME

ABB PROJECT #
21-0066

PLOT VIEW \ LAYOUT
DITCH 7 - SHEET 1

SHEET 20
OF 47

ACAD FILE #
13196

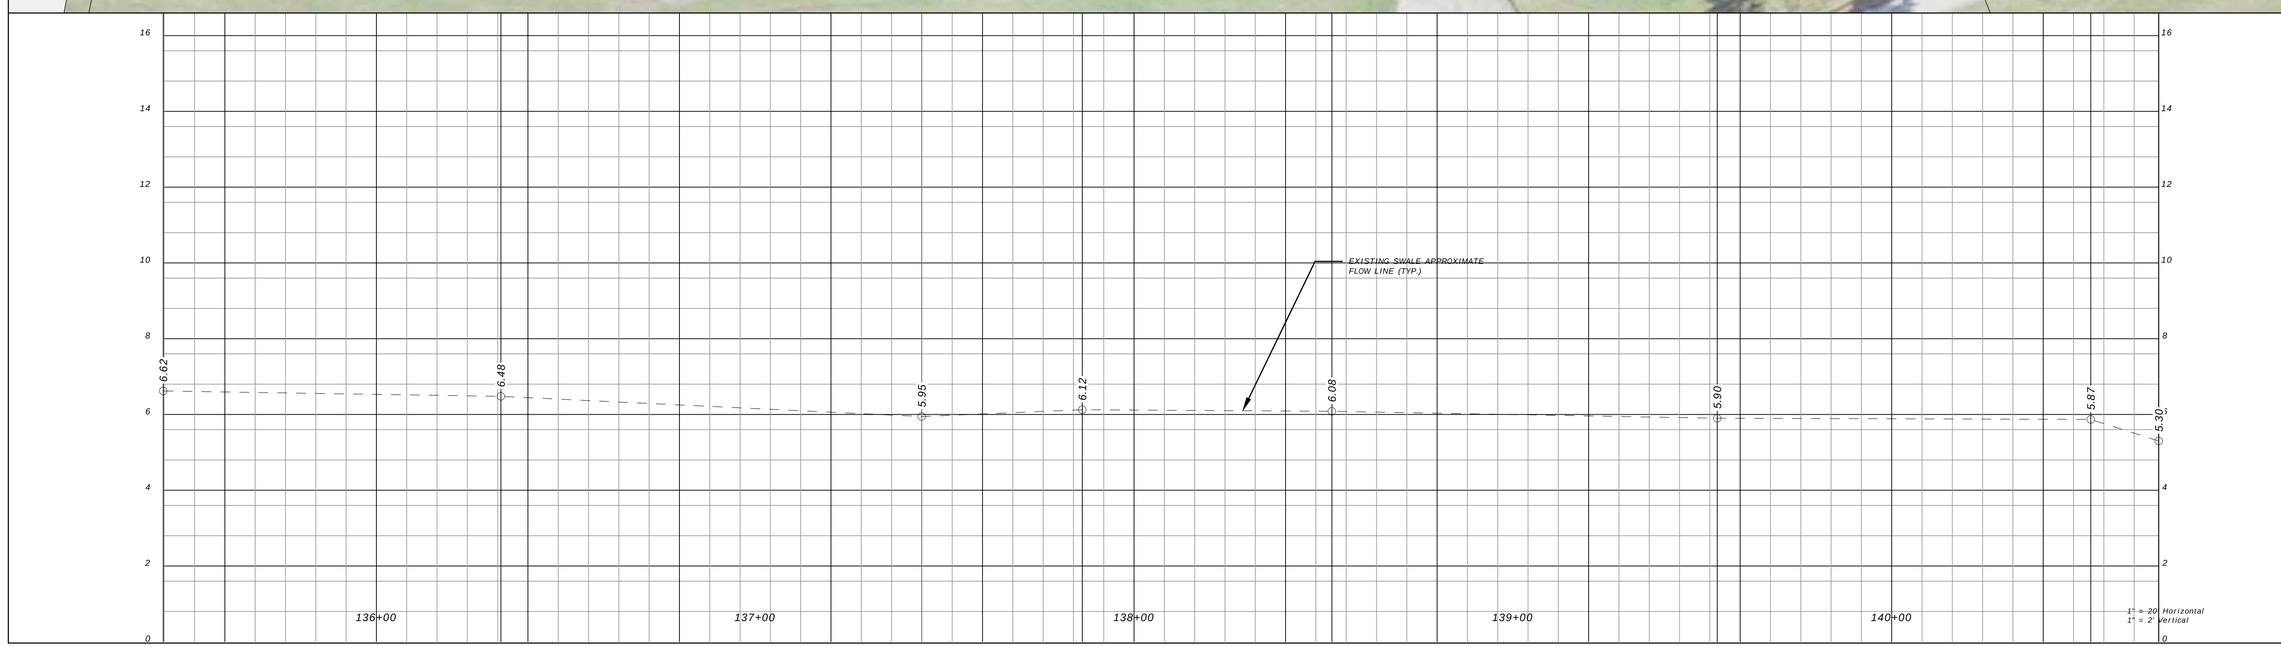

AGNOLI BARBER & BRUNDAGE, INC.
Professional Engineers, Planners, Surveyors & Landscape Architects
Certificate of Authorization Nos. LB 3664, EB 3664, and LC26000520

Collier County:
7400 Trail Boulevard, Suite 200
Naples, FL 34108
Phone: (239)597-3111
Fax: (239)566-2203

CLIENT NAME:
COLLIER COUNTY BOARD OF COMMISSIONERS
3301 EAST TAMIAMI TRAIL
NAPLES, FL 34112

PROJECT NAME:
FOREST LAKES MTSU DRAINAGE IMPROVEMENTS

SHEET:
DITCH 7 - CENTERLINE
STA. 135+43.74 TO STA. 140+70.49

DESIGNED BY: JAC
DRAWN BY: MJB
CHECKED BY: JAC
REVIEWED BY: REVIEWED
DATE: August 22
DATUM: NAVD

NO.	DATE	REVISIONS	BY

ACAD FILE NAME:
13196 - ME

ABB PROJECT #
21-0066

PLOT VIEW \ LAYOUT
DITCH 7 - SHEET 2

SHEET 21
OF 47

ACAD FILE #
13196

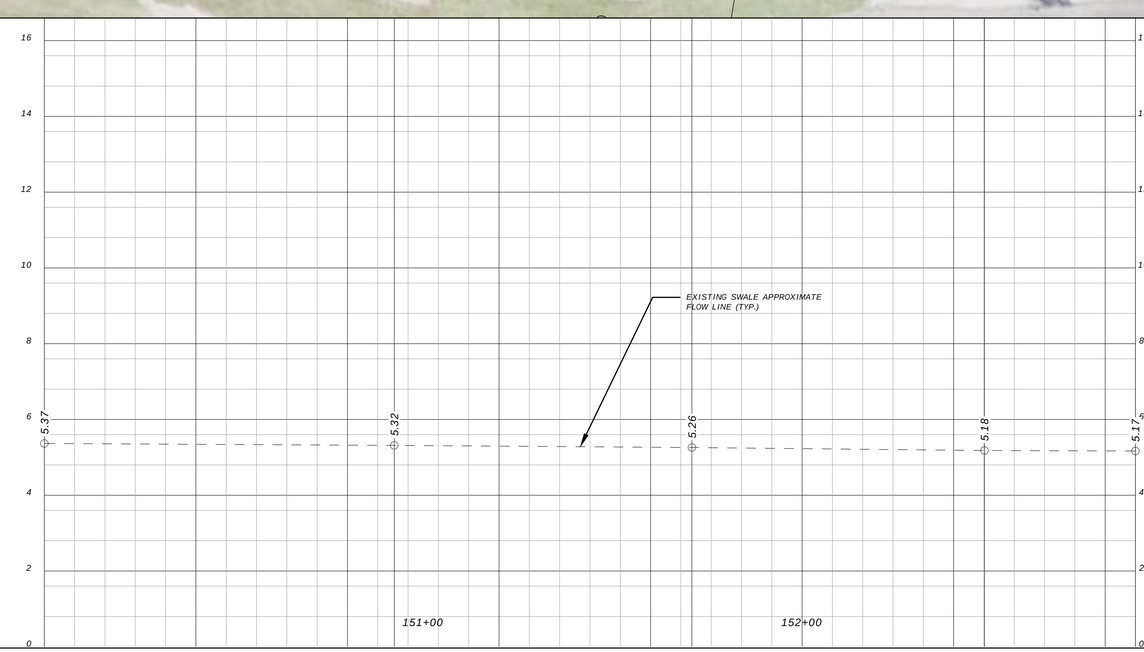

1" = 20' Horizontal
1" = 2' Vertical

AGNOLI BARBER & BRUNDAGE, INC.
Professional Engineers, Planners, Surveyors & Landscape Architects
Certificate of Authorization Nos. LB 3664, EB 3664, and LC26000520

Collier County:
7400 Trail Boulevard, Suite 200
Naples, FL 34108
Phone: (239)597-3111
Fax: (239)566-2203

CLIENT NAME:
COLLIER COUNTY BOARD OF COMMISSIONERS
3301 EAST TAMIAMI TRAIL
NAPLES, FL 34112

PROJECT NAME:
FOREST LAKES MTSU DRAINAGE IMPROVEMENTS

SHEET:
DITCH 8 - CENTERLINE
STA. 150+00.00 TO STA. 152+88.01

DESIGNED BY: JAC
DRAWN BY: MJB
CHECKED BY: JAC
REVIEWED BY: REVIEWED
DATE: August 22
DATUM: NAVD

NO.	DATE	REVISIONS	BY

ACAD FILE NAME:
13196 - ME

ABB PROJECT #
21-0066

PLOT VIEW \ LAYOUT
DITCH 8 - SHEET 1

SHEET 22
OF 47

ACAD FILE #
13196

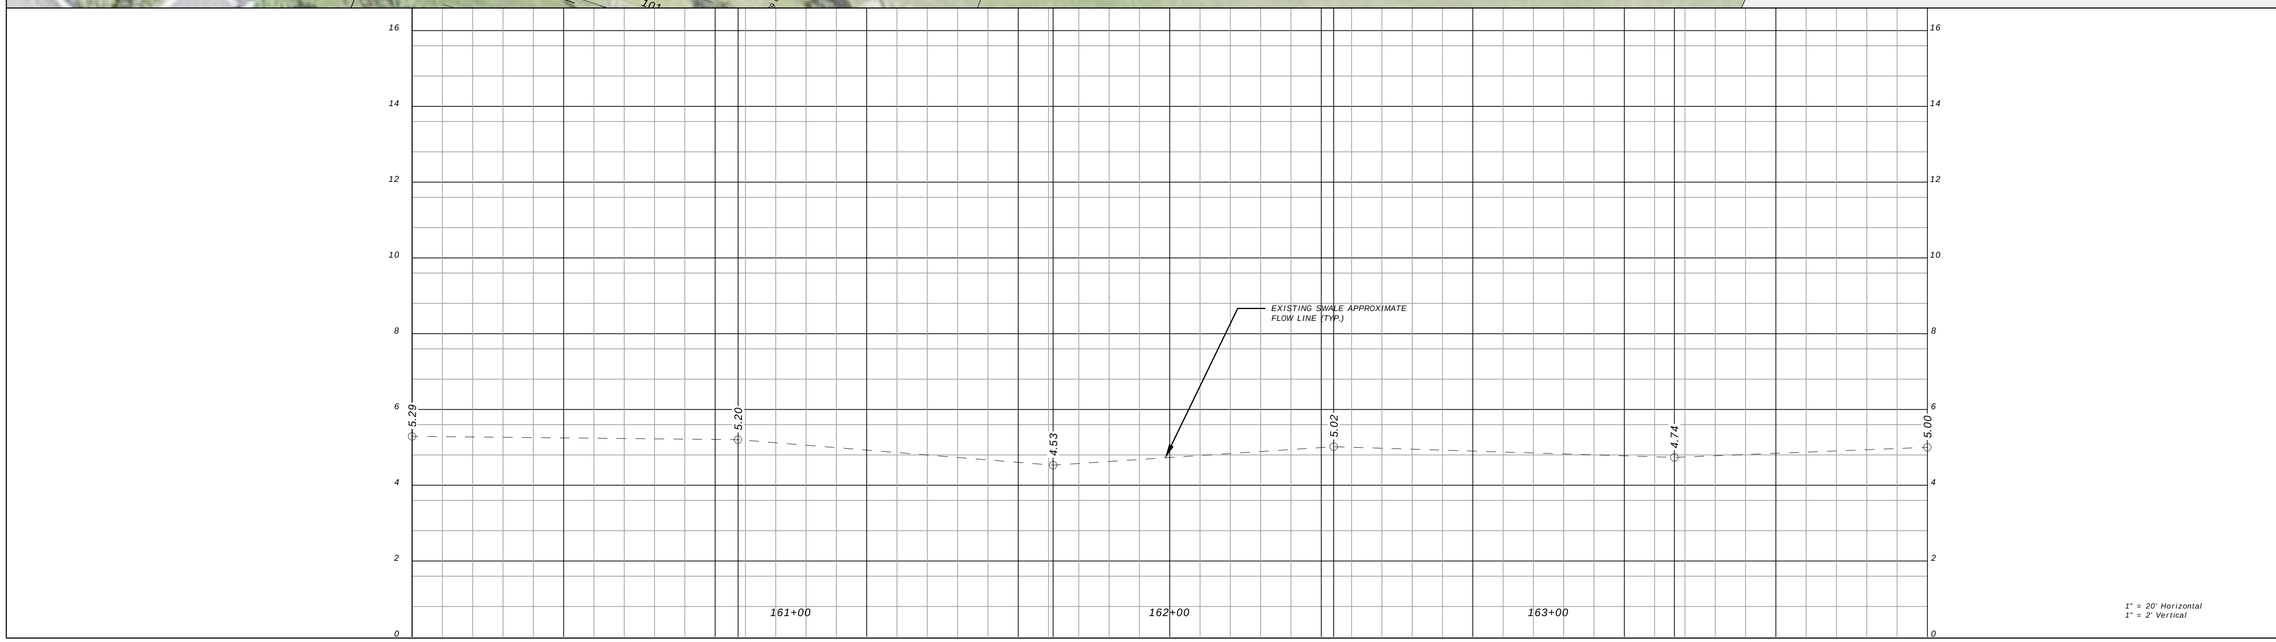

1" = 20' Horizontal
1" = 2' Vertical

AGNOLI BARBER & BRUNDAGE, INC.
Professional Engineers, Planners, Surveyors & Landscape Architects
Certificate of Authorization Nos. LB 3664, EB 3664, and LC26000520
Collier County:
7400 Trail Boulevard, Suite 200
Naples, FL 34108
Phone: (239)597-3111
Fax: (239)566-2203

CLIENT NAME:
COLLIER COUNTY BOARD OF COMMISSIONERS
3301 EAST TAMIAMI TRAIL
NAPLES, FL 34112

PROJECT NAME:
FOREST LAKES MTSU DRAINAGE IMPROVEMENTS

SHEET:
DITCH 9 - CENTERLINE
STA. 160+00.00 TO STA. 164+00.00

DESIGNED BY: JAC
DRAWN BY: MJB
CHECKED BY: JAC
REVIEWED BY: REVIEWED
DATE: August 22
DATUM: NAVD

NO.	DATE	REVISIONS	BY

ACAD FILE NAME:
13196 - ME

ABB PROJECT #
21-0066

PLOT VIEW \ LAYOUT
DITCH 9 - SHEET 1

SHEET 23
OF 47

ACAD FILE #
13196

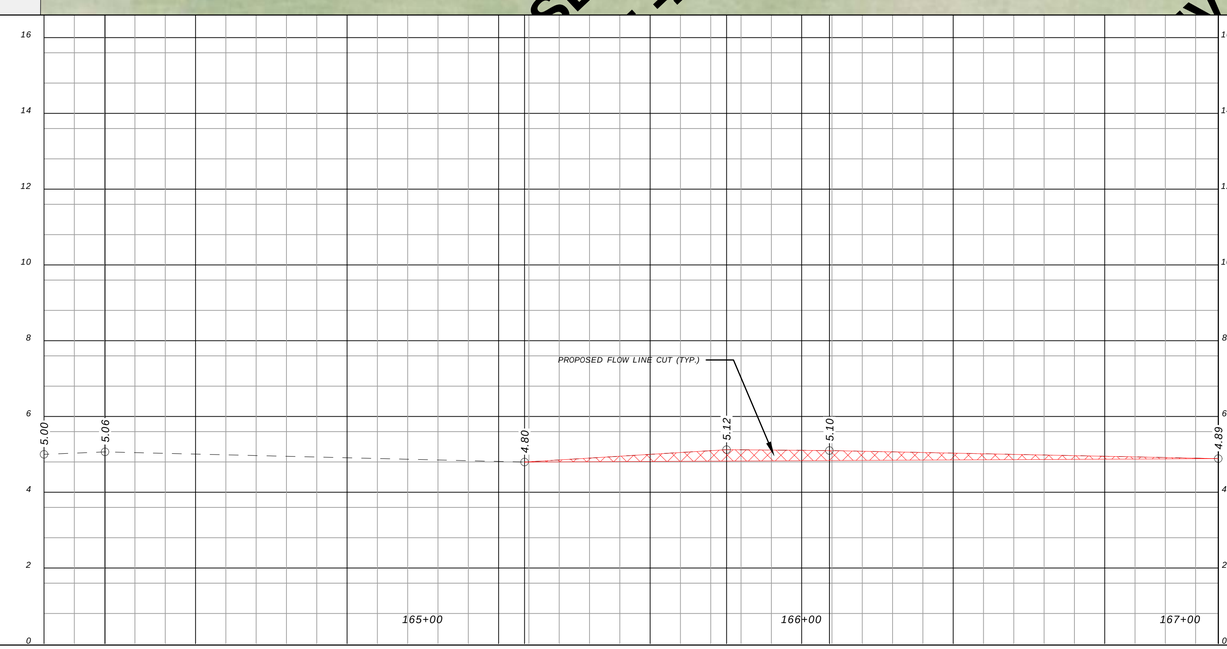

1" = 20' Horizontal
1" = 2' Vertical

AGNOLI BARBER & BRUNDAGE, INC.
Professional Engineers, Planners, Surveyors & Landscape Architects
Certificate of Authorization Nos. LB 3664, EB 3664, and LC26000520
Collier County:
7400 Trail Boulevard, Suite 200
Naples, FL 34108
Phone: (239)597-3111
Fax: (239)566-2203

CLIENT NAME:
COLLIER COUNTY BOARD OF COMMISSIONERS
3301 EAST TAMIAMI TRAIL
NAPLES, FL 34112

PROJECT NAME:
FOREST LAKES MTSU DRAINAGE IMPROVEMENTS

SHEET:
DITCH 9 - CENTERLINE
STA. 164+00.00 TO STA. 167+09.97

DESIGNED BY: JAC
DRAWN BY: MJB
CHECKED BY: JAC
REVIEWED BY: REVIEWED
DATE: August 22
DATUM: NAVD

NO.	DATE	REVISIONS	BY

ACAD FILE NAME:
13196 - ME

ABB PROJECT #
21-0066

PLOT VIEW \ LAYOUT
DITCH 9 - SHEET 2

SHEET 24
OF 47

ACAD FILE #
13196

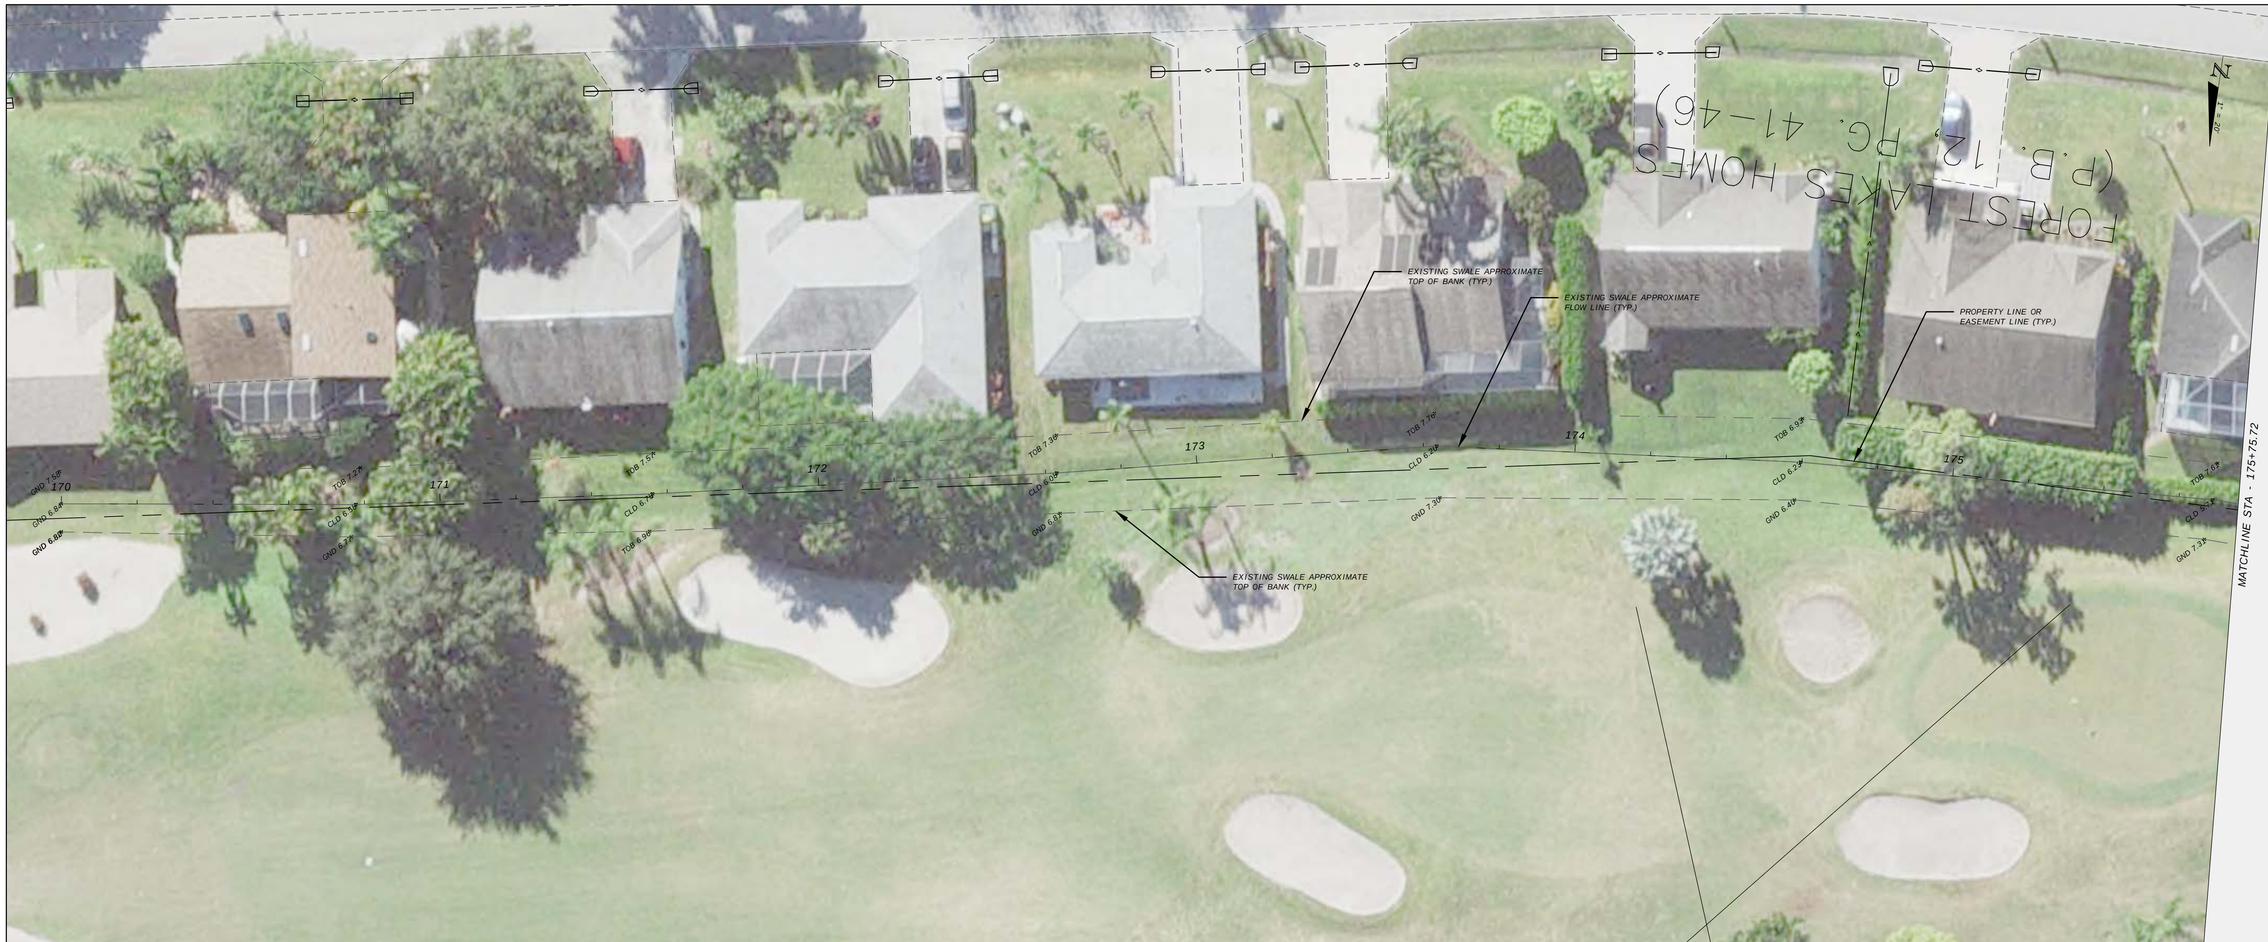

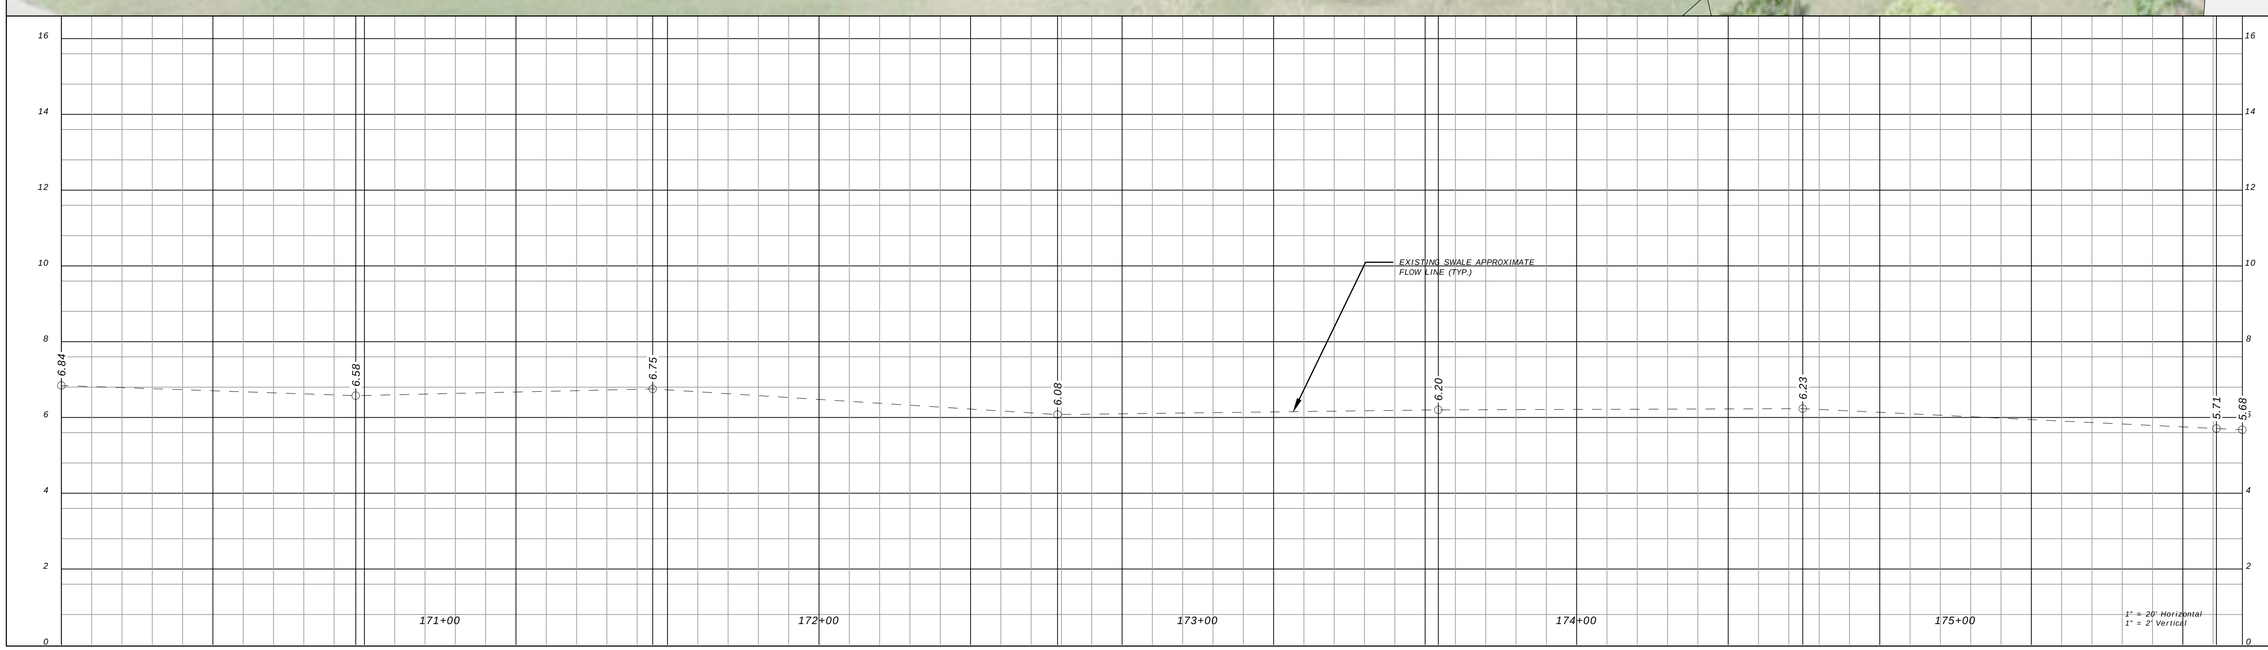

AGNOLI BARBER & BRUNDAGE, INC.
Professional Engineers, Planners, Surveyors & Landscape Architects
Certificate of Authorization Nos. LB 3664, EB 3664, and LC26000520

Collier County:
7400 Trail Boulevard, Suite 200
Naples, FL 34108
Phone: (239)597-3111
Fax: (239)566-2203

CLIENT NAME:
COLLIER COUNTY BOARD OF COMMISSIONERS
3301 EAST TAMIAMI TRAIL
NAPLES, FL 34112

PROJECT NAME:
FOREST LAKES MTSU DRAINAGE IMPROVEMENTS

SHEET:
DITCH 10 - CENTERLINE
STA. 170+00.00 TO STA. 175+75.72

DESIGNED BY: JAC
DRAWN BY: MJB
CHECKED BY: JAC
REVIEWED BY: REVIEWED
DATE: August 22
DATUM: NAVD

NO.	DATE	REVISIONS	BY

ACAD FILE NAME:
13196 - ME

ABB PROJECT #
21-0066

PLOT VIEW \ LAYOUT
DITCH 10 - SHEET 1

SHEET 25
OF 47

ACAD FILE #
13196

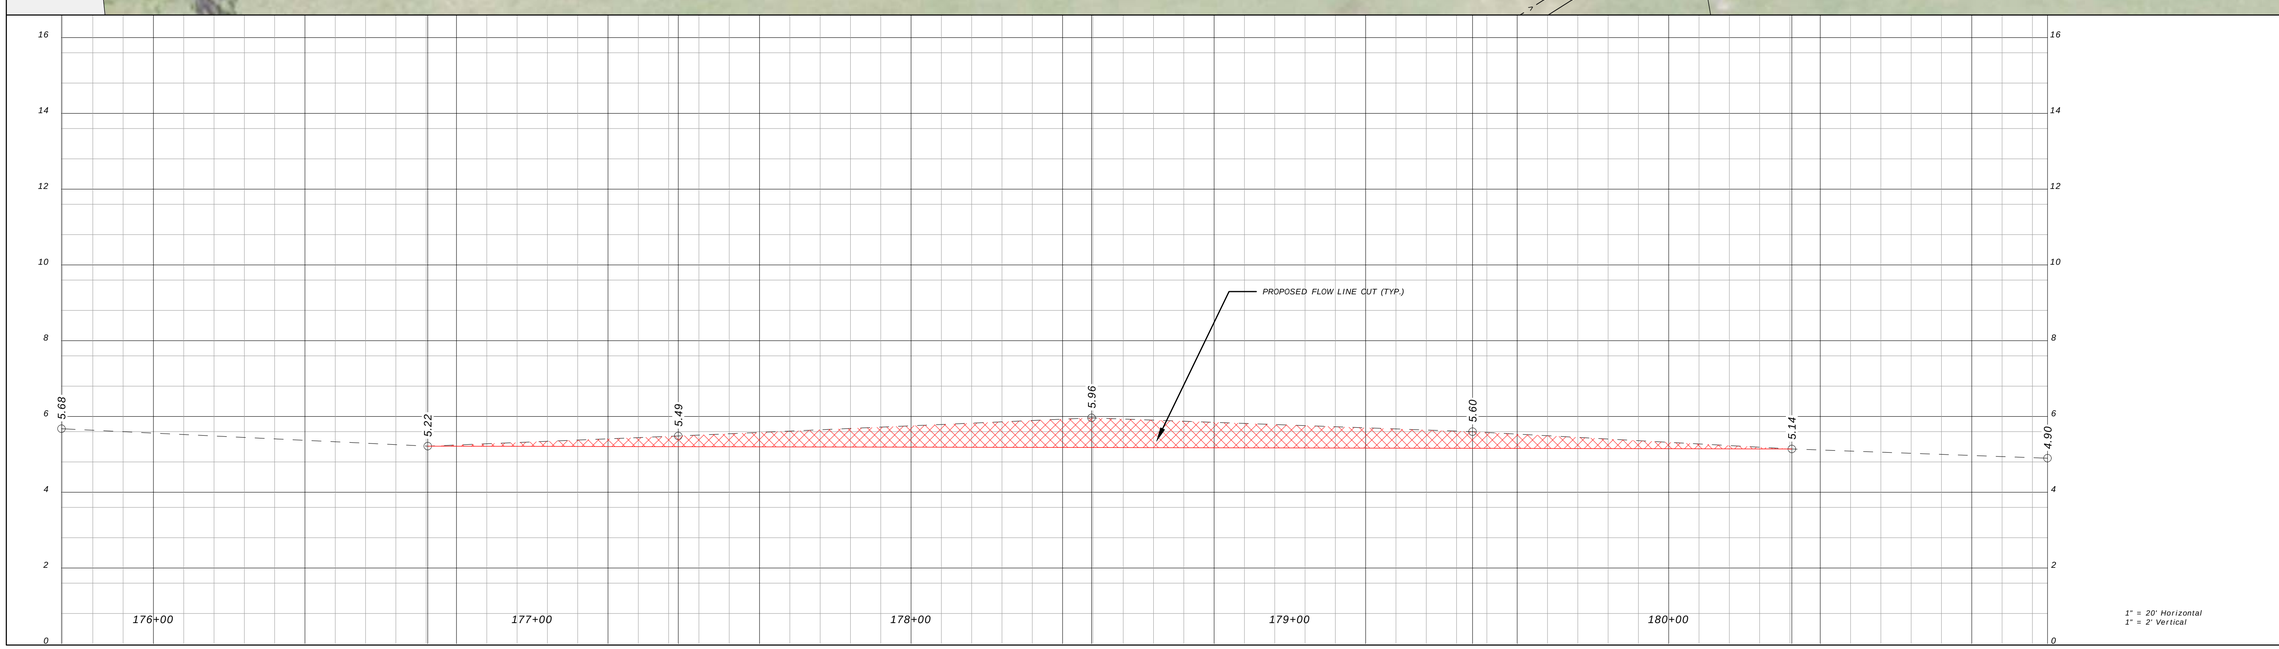

AGNOLI BARBER & BRUNDAGE, INC.
Professional Engineers, Planners, Surveyors & Landscape Architects
Certificate of Authorization Nos. LB 3664, EB 3664, and LC26000520
Collier County:
7400 Trail Boulevard, Suite 200
Naples, FL 34108
Phone: (239)597-3111
Fax: (239)566-2203

CLIENT NAME:
COLLIER COUNTY BOARD OF COMMISSIONERS
3301 EAST TAMIAMI TRAIL
NAPLES, FL 34112

PROJECT NAME:
FOREST LAKES MTSU DRAINAGE IMPROVEMENTS

SHEET:
DITCH 10 - CENTERLINE
STA. 175+75.72 TO STA. 181+00.00

DESIGNED BY: JAC
DRAWN BY: MJB
CHECKED BY: JAC
REVIEWED BY: REVIEWED
DATE: August 22
DATUM: NAVD

NO.	DATE	REVISIONS	BY

ACAD FILE NAME:
13196 - ME

ABB PROJECT #
21-0066

PLOT VIEW \ LAYOUT
DITCH 10 - SHEET 2

SHEET 26
OF 47

ACAD FILE #
13196

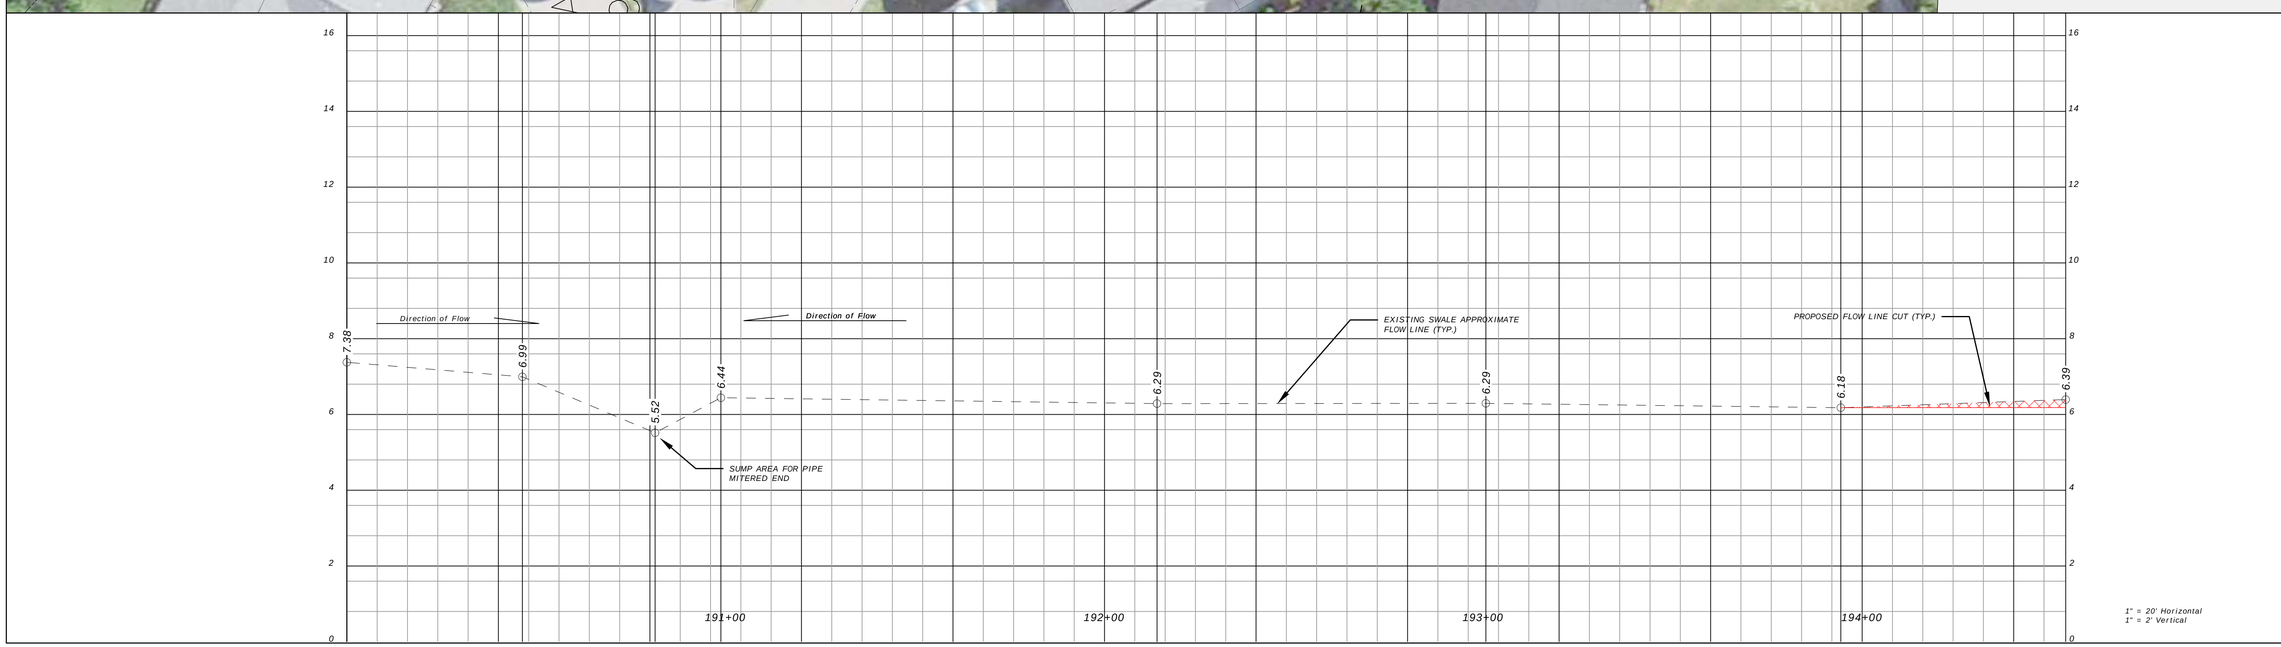

AGNOLI BARBER & BRUNDAGE, INC.
Professional Engineers, Planners, Surveyors & Landscape Architects
Certificate of Authorization Nos. LB 3664, EB 3664, and LC26000520

Collier County:
7400 Trail Boulevard, Suite 200
Naples, FL 34108
Phone: (239)597-3111
Fax: (239)566-2203

CLIENT NAME:
COLLIER COUNTY BOARD OF COMMISSIONERS
3301 EAST TAMIAMI TRAIL
NAPLES, FL 34112

PROJECT NAME:
FOREST LAKES MTSU DRAINAGE IMPROVEMENTS

SHEET:
DITCH 11 - CENTERLINE
STA. 190+00.00 TO STA. 194+53.74

DESIGNED BY: JAC
DRAWN BY: MJB
CHECKED BY: JAC
REVIEWED BY: REVIEWED
DATE: August 22
DATUM: NAVD

NO.	DATE	REVISIONS	BY

ACAD FILE NAME:
13196 - ME

ABB PROJECT #
21-0066

PLOT VIEW \ LAYOUT
DITCH 11 - SHEET 1

SHEET 27
OF 47

ACAD FILE #
13196

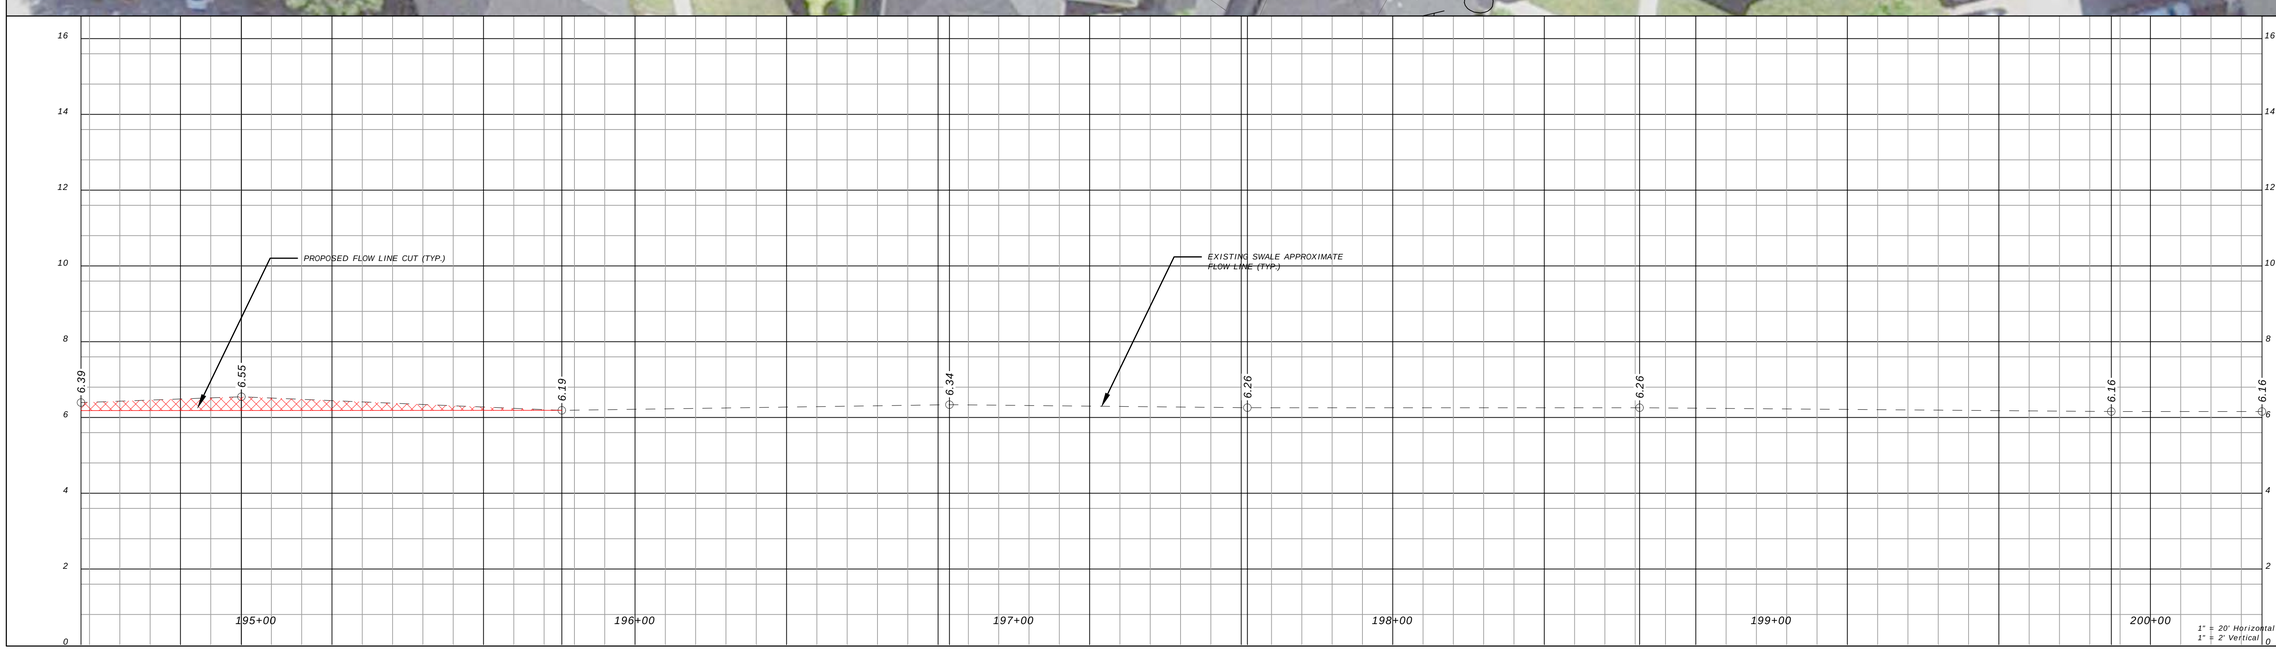

AGNOLI BARBER & BRUNDAGE, INC.
Professional Engineers, Planners, Surveyors & Landscape Architects
Certificate of Authorization Nos. LB 3664, EB 3664, and LC26000520

Collier County:
7400 Trail Boulevard, Suite 200
Naples, FL 34108
Phone: (239)597-3111
Fax: (239)566-2203

CLIENT NAME:
COLLIER COUNTY BOARD OF COMMISSIONERS
3301 EAST TAMIAMI TRAIL
NAPLES, FL 34112

PROJECT NAME:
FOREST LAKES MTSU DRAINAGE IMPROVEMENTS

SHEET:
DITCH 11 - CENTERLINE
STA. 194+53.74 TO STA. 200+29.47

DESIGNED BY: JAC
DRAWN BY: MJB
CHECKED BY: JAC
REVIEWED BY: REVIEWED
DATE: August 22
DATUM: NAVD

NO.	DATE	REVISIONS

ACAD FILE NAME:
13196 - ME

ABB PROJECT #
21-0066

PLOT VIEW \ LAYOUT
DITCH 11 - SHEET 2

SHEET 28
OF 47

ACAD FILE #
13196

Matchline STA - 200+29.47
MATCHLINE STA - 206+05.19
PROPERTY LINE OR EASEMENT LINE (TYP.)
EXISTING SWALE APPROXIMATE TOP OF BANK (TYP.)
EXISTING SWALE APPROXIMATE FLOW LINE (TYP.)
EXISTING SWALE APPROXIMATE TOP OF BANK (TYP.)
201
202
203
204
205
206
CB-CLD 6.25
CB-CLD 6.22
CB-CLD 6.13
CB-CLD 6.10
CB-CLD 6.07
CB-CLD 5.97
TOB 8.61
GND 4.24
GND 4.21
GND 4.22
GND 4.29
GND 4.44
GND 5.53
GND 5.91
TOB 8.55
TOB 8.44
TOB 8.49
TOB 8.58
TOB 8.91
TOB 8.98
TOB 9.13
TOB 9.45
TOB 9.48
TOB 9.74
TOB 9.75
GND 4.74
GND 4.83
GND 5.00
GND 5.18
CLD 4.99
CLD 5.26
CLD 5.45
CLD 5.67
CLD 5.75
CLD 5.78
CLD 5.79
CLD

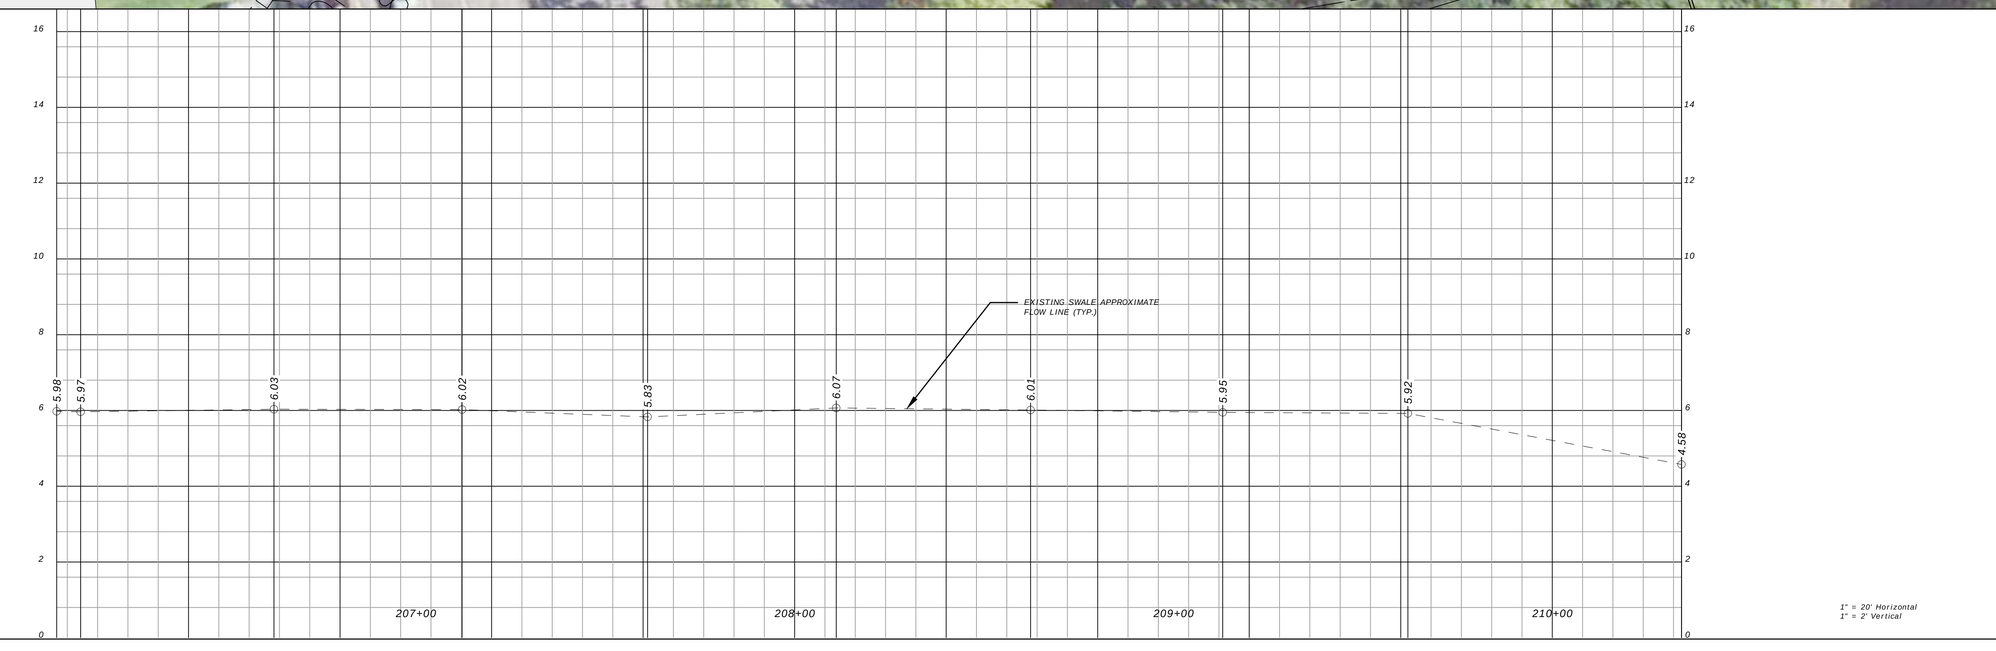

AGNOLI BARBER & BRUNDAGE, INC.
Professional Engineers, Planners, Surveyors & Landscape Architects
Certificate of Authorization Nos. LB 3664, EB 3664, and LC26000520

Collier County:
7400 Trail Boulevard, Suite 200
Naples, FL 34108
Phone: (239)597-3111
Fax: (239)566-2203

CLIENT NAME:
COLLIER COUNTY BOARD OF COMMISSIONERS
3301 EAST TAMIAMI TRAIL
NAPLES, FL 34112

PROJECT NAME:
FOREST LAKES MTSU DRAINAGE IMPROVEMENTS

SHEET:
DITCH 11 - CENTERLINE
STA. 206+05.19 TO STA. 210+34.11

DESIGNED BY: JAC
DRAWN BY: MJB
CHECKED BY: JAC
REVIEWED BY: REVIEWED
DATE: August 22
DATUM: NAVD

NO.	DATE	REVISIONS	BY

ACAD FILE NAME:
13196 - ME

ABB PROJECT #
21-0066

PLOT VIEW \ LAYOUT
DITCH 11 - SHEET 4

SHEET 30
OF 47

ACAD FILE #
13196

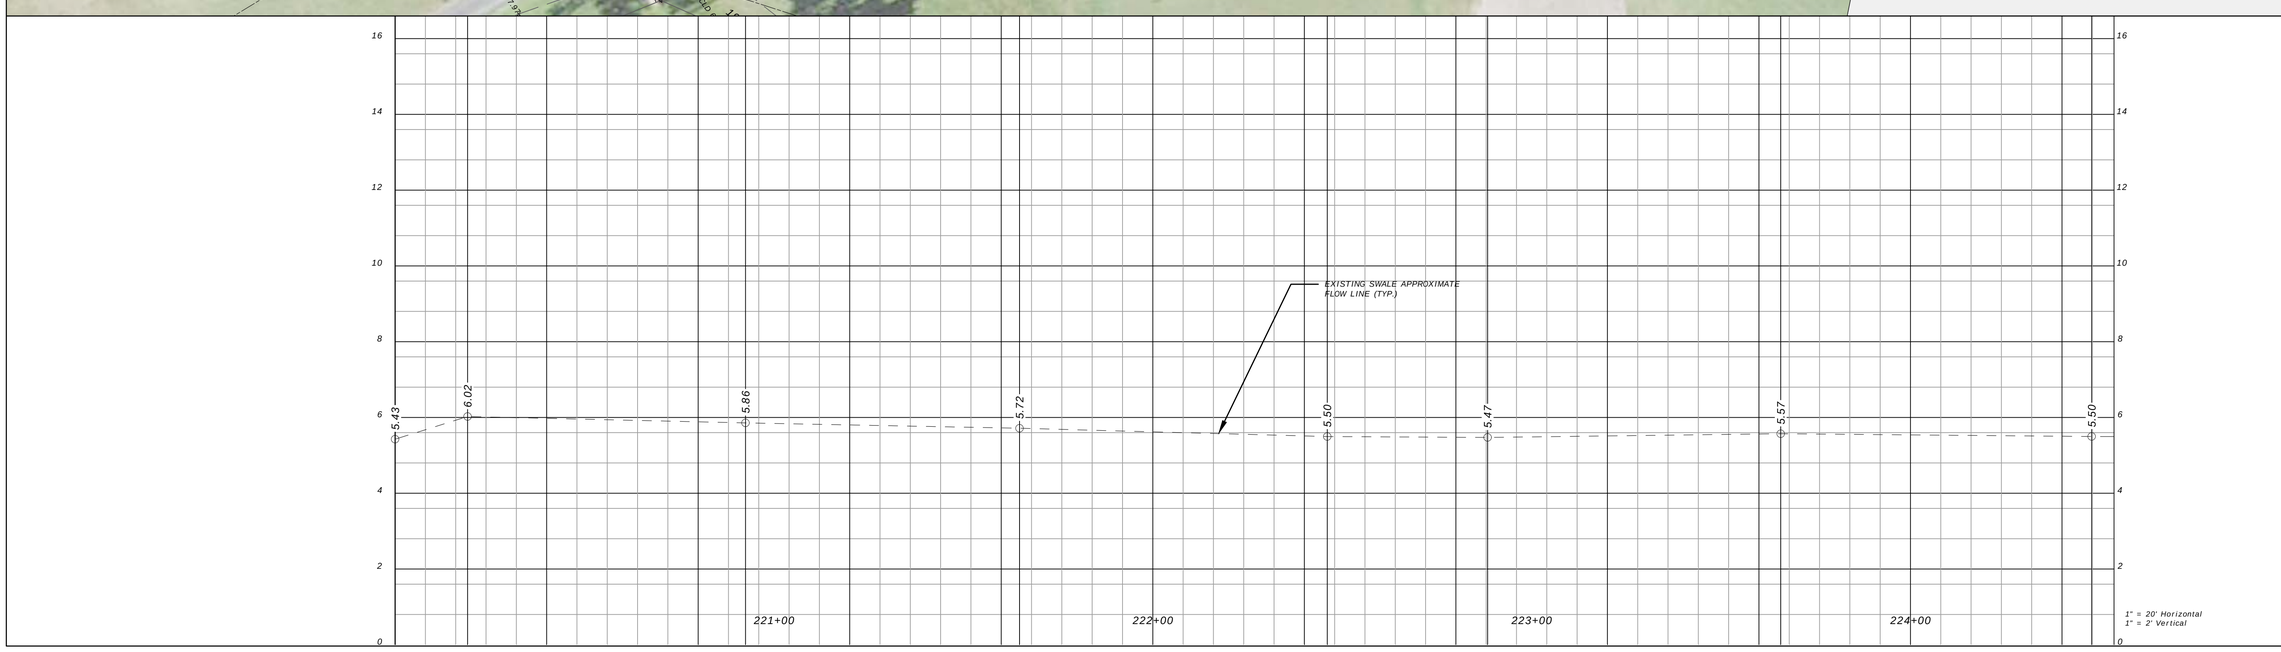

AGNOLI BARBER & BRUNDAGE, INC.
Professional Engineers, Planners, Surveyors & Landscape Architects
Certificate of Authorization Nos. LB 3664, EB 3664, and LC26000520

Collier County:
7400 Trail Boulevard, Suite 200
Naples, FL 34108
Phone: (239)597-3111
Fax: (239)566-2203

CLIENT NAME:
COLLIER COUNTY BOARD OF COMMISSIONERS
3301 EAST TAMIAMI TRAIL
NAPLES, FL 34112

PROJECT NAME:
FOREST LAKES MTSU DRAINAGE IMPROVEMENTS

SHEET:
DITCH 12 - CENTERLINE
STA. 220+00.00 TO STA. 224+53.74

DESIGNED BY: JAC
DRAWN BY: MJB
CHECKED BY: JAC
REVIEWED BY: REVIEWED
DATE: August 22
DATUM: NAVD

NO.	DATE	REVISIONS	BY

ACAD FILE NAME:
13196 - ME

ABB PROJECT #
21-0066

PLOT VIEW \ LAYOUT
DITCH 12 - SHEET 1

SHEET 31
OF 47

ACAD FILE #
13196

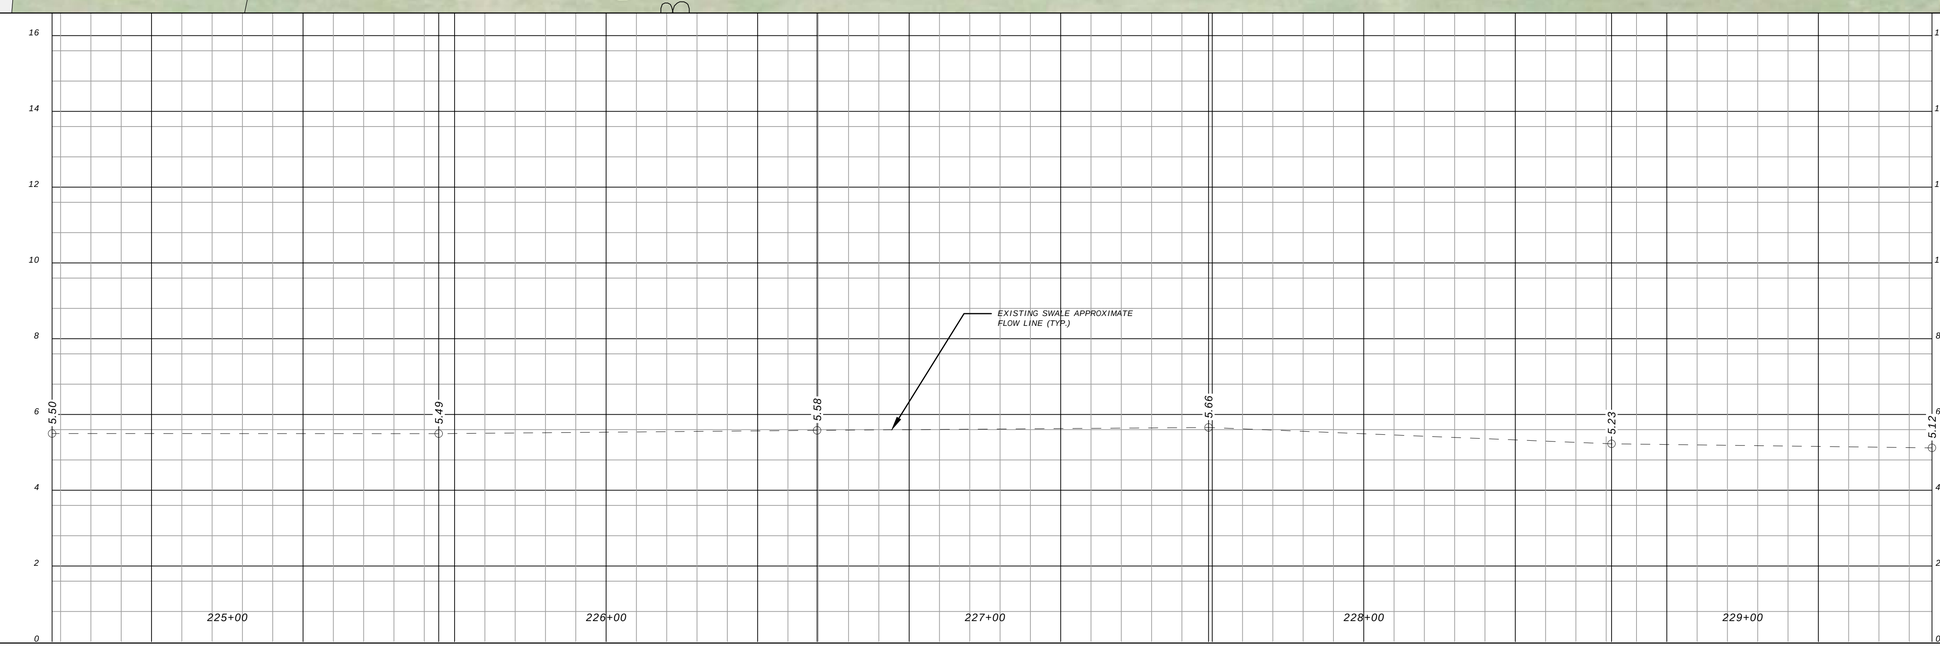

1" = 20' Horizontal
1" = 2' Vertical

AGNOLI BARBER & BRUNDAGE, INC.
Professional Engineers, Planners, Surveyors & Landscape Architects
Certificate of Authorization Nos. LB 3664, EB 3664, and LC26000520
Collier County:
7400 Trail Boulevard, Suite 200
Naples, FL 34108
Phone: (239)597-3111
Fax: (239)566-2203

CLIENT NAME:
COLLIER COUNTY BOARD OF COMMISSIONERS
3301 EAST TAMIAMI TRAIL
NAPLES, FL 34112

PROJECT NAME:
FOREST LAKES MTSU DRAINAGE IMPROVEMENTS

SHEET:
DITCH 12 - CENTERLINE
STA. 224+53.74 TO STA. 229+50.00

DESIGNED BY: JAC
DRAWN BY: MJB
CHECKED BY: JAC
REVIEWED BY: REVIEWED
DATE: August 22
DATUM: NAVD

NO.	DATE	REVISIONS	BY

ACAD FILE NAME:
13196 - ME

ABB PROJECT #
21-0066

PLOT VIEW \ LAYOUT
DITCH 12 - SHEET 2

SHEET 32
OF 47

ACAD FILE #
13196

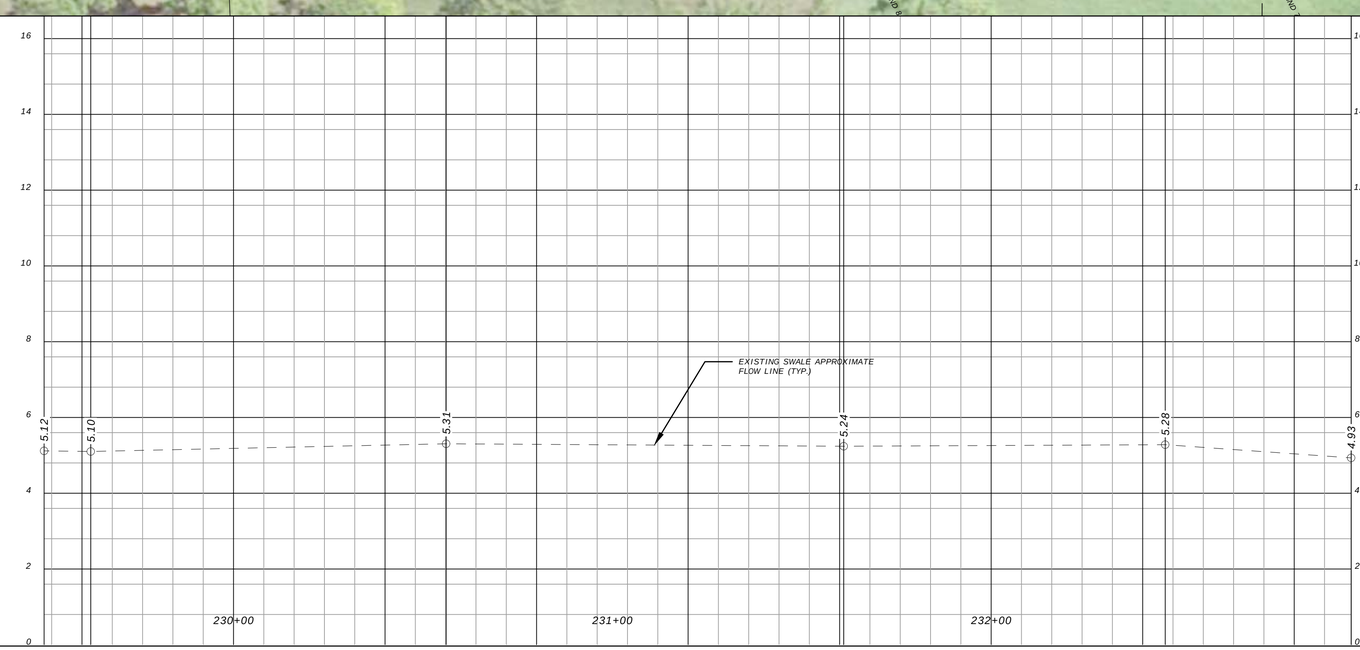

AGNOLI BARBER & BRUNDAGE, INC.
Professional Engineers, Planners, Surveyors & Landscape Architects
Certificate of Authorization Nos. LB 3664, EB 3664, and LC26000520

Collier County:
7400 Trail Boulevard, Suite 200
Naples, FL 34108
Phone: (239)597-3111
Fax: (239)566-2203

CLIENT NAME:
COLLIER COUNTY BOARD OF COMMISSIONERS
3301 EAST TAMIAMI TRAIL
NAPLES, FL 34112

PROJECT NAME:
FOREST LAKES MTSU DRAINAGE IMPROVEMENTS

SHEET:
DITCH 12 - CENTERLINE
STA. 229+50.00 TO STA. 232+95.03

DESIGNED BY: JAC
DRAWN BY: MJB
CHECKED BY: JAC
REVIEWED BY: REVIEWED
DATE: August 22
DATUM: NAVD

NO.	DATE	REVISIONS	BY

ACAD FILE NAME:
13196 - ME

ABB PROJECT #
21-0066

PLOT VIEW \ LAYOUT
DITCH 12 - SHEET 3

SHEET 33
OF 47

ACAD FILE #
13196

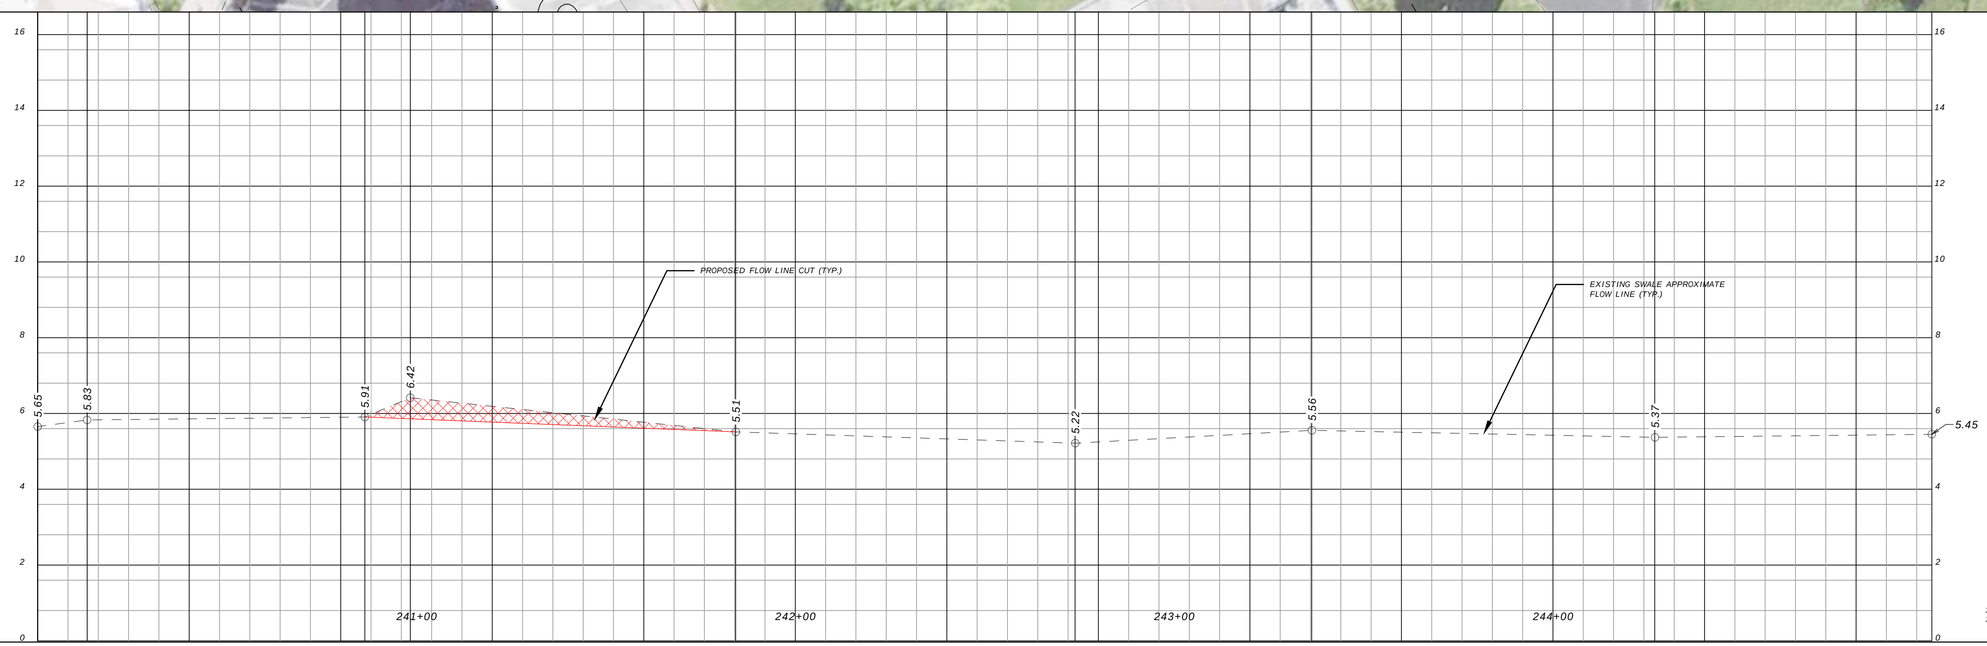

AGNOLI BARBER & BRUNDAGE, INC.
Professional Engineers, Planners, Surveyors & Landscape Architects
Certificate of Authorization Nos. LB 3664, EB 3664, and LC26000520

Collier County:
7400 Trail Boulevard, Suite 200
Naples, FL 34108
Phone: (239)597-3111
Fax: (239)566-2203

CLIENT NAME:
COLLIER COUNTY BOARD OF COMMISSIONERS
3301 EAST TAMIAMI TRAIL
NAPLES, FL 34112

PROJECT NAME:
FOREST LAKES MTSU DRAINAGE IMPROVEMENTS

SHEET:
DITCH 13 - CENTERLINE
STA. 240+00.00 TO STA. 245+00.00

DESIGNED BY: JAC
DRAWN BY: MJB
CHECKED BY: JAC
REVIEWED BY: REVIEWED
DATE: August 22
DATUM: NAVD

NO.	DATE	REVISIONS	BY

ACAD FILE NAME:
13196 - ME

ABB PROJECT #
21-0066

PLOT VIEW \ LAYOUT
DITCH 13 - SHEET 1

SHEET 34
OF 47

ACAD FILE #
13196

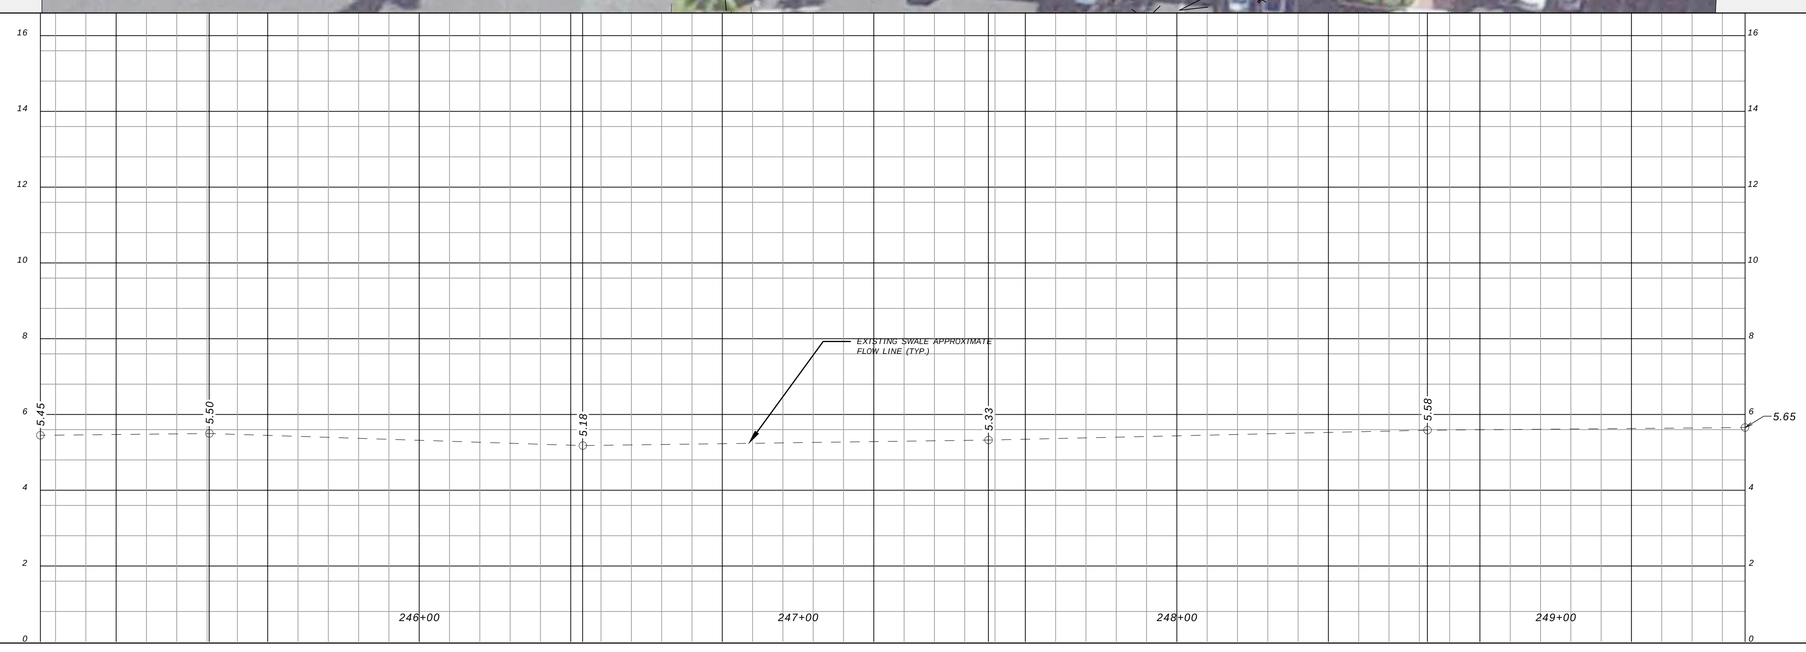

1" = 20' Horizontal
1" = 2' Vertical

AGNOLI BARBER & BRUNDAGE, INC.

Professional Engineers, Planners, Surveyors & Landscape Architects
Certificate of Authorization Nos. LB 3664, EB 3664, and LC26000520

Collier County:
7400 Trail Boulevard, Suite 200
Naples, FL 34108
Phone: (239)597-3111
Fax: (239)566-2203

CLIENT NAME:
COLLIER COUNTY BOARD OF COMMISSIONERS
3301 EAST TAMIAMI TRAIL
NAPLES, FL 34112

PROJECT NAME:
FOREST LAKES MTSU DRAINAGE IMPROVEMENTS

SHEET:
DITCH 13 - CENTERLINE
STA. 245+00.00 TO STA. 249+50.00

DESIGNED BY: JAC
DRAWN BY: MJB
CHECKED BY: JAC
REVIEWED BY: REVIEWED
DATE: August 22
DATUM: NAVD

NO.	DATE	REVISIONS	BY

ACAD FILE NAME:
13196 - ME

ABB PROJECT #
21-0066

PLOT VIEW \ LAYOUT
DITCH 13 - SHEET 2

SHEET 35
OF 47

ACAD FILE #
13196

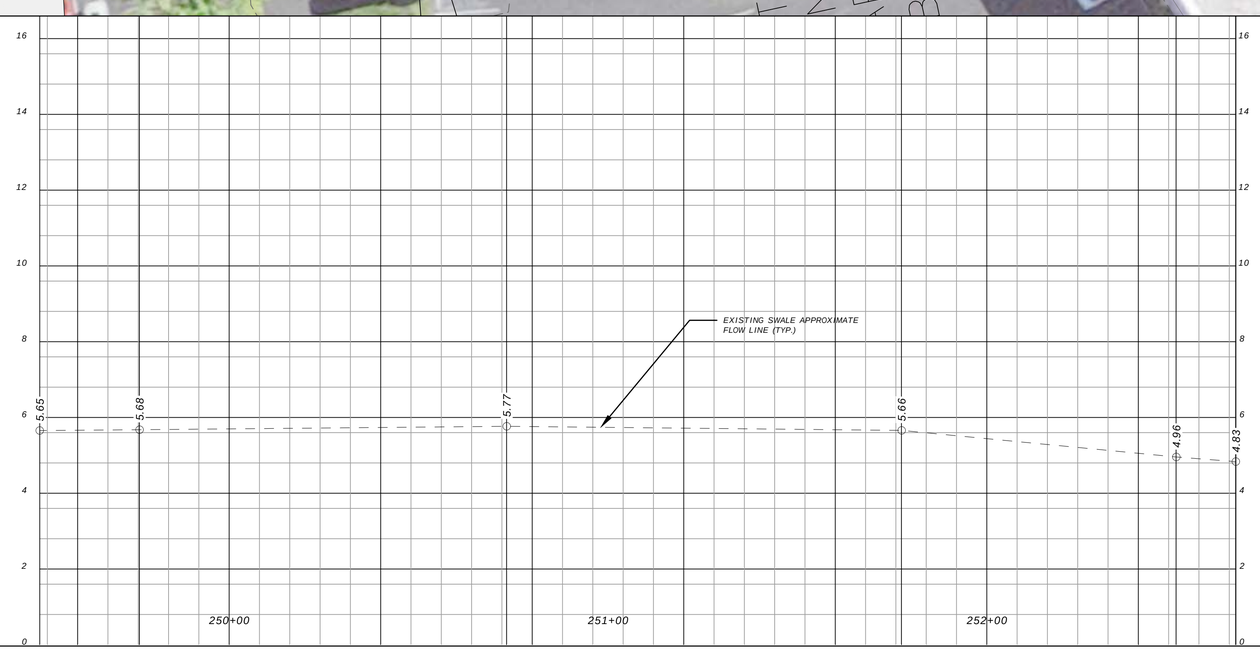

1" = 20' Horizontal
1" = 2' Vertical

AGNOLI BARBER & BRUNDAGE, INC.
Professional Engineers, Planners, Surveyors & Landscape Architects
Certificate of Authorization Nos. LB 3664, EB 3664, and LC26000620

Collier County:
7400 Trail Boulevard, Suite 200
Naples, FL 34108
Phone: (239)597-3111
Fax: (239)566-2203

CLIENT NAME:
COLLIER COUNTY BOARD OF COMMISSIONERS
3301 EAST TAMIAMI TRAIL
NAPLES, FL 34112

PROJECT NAME:
FOREST LAKES MTSU DRAINAGE IMPROVEMENTS

SHEET:
DITCH 13 - CENTERLINE
STA. 249+50.00 TO STA. 252+65.75

DESIGNED BY: JAC
DRAWN BY: MJB
CHECKED BY: JAC
REVIEWED BY: REVIEWED
DATE: August 22
DATUM: NAVD

REVISIONS		
NO.	DATE	BY

ACAD FILE NAME:
13196 - ME

ABB PROJECT #
21-0066

PLOT VIEW \ LAYOUT
DITCH 13 - SHEET 3

SHEET 36
OF 47

ACAD FILE #
13196

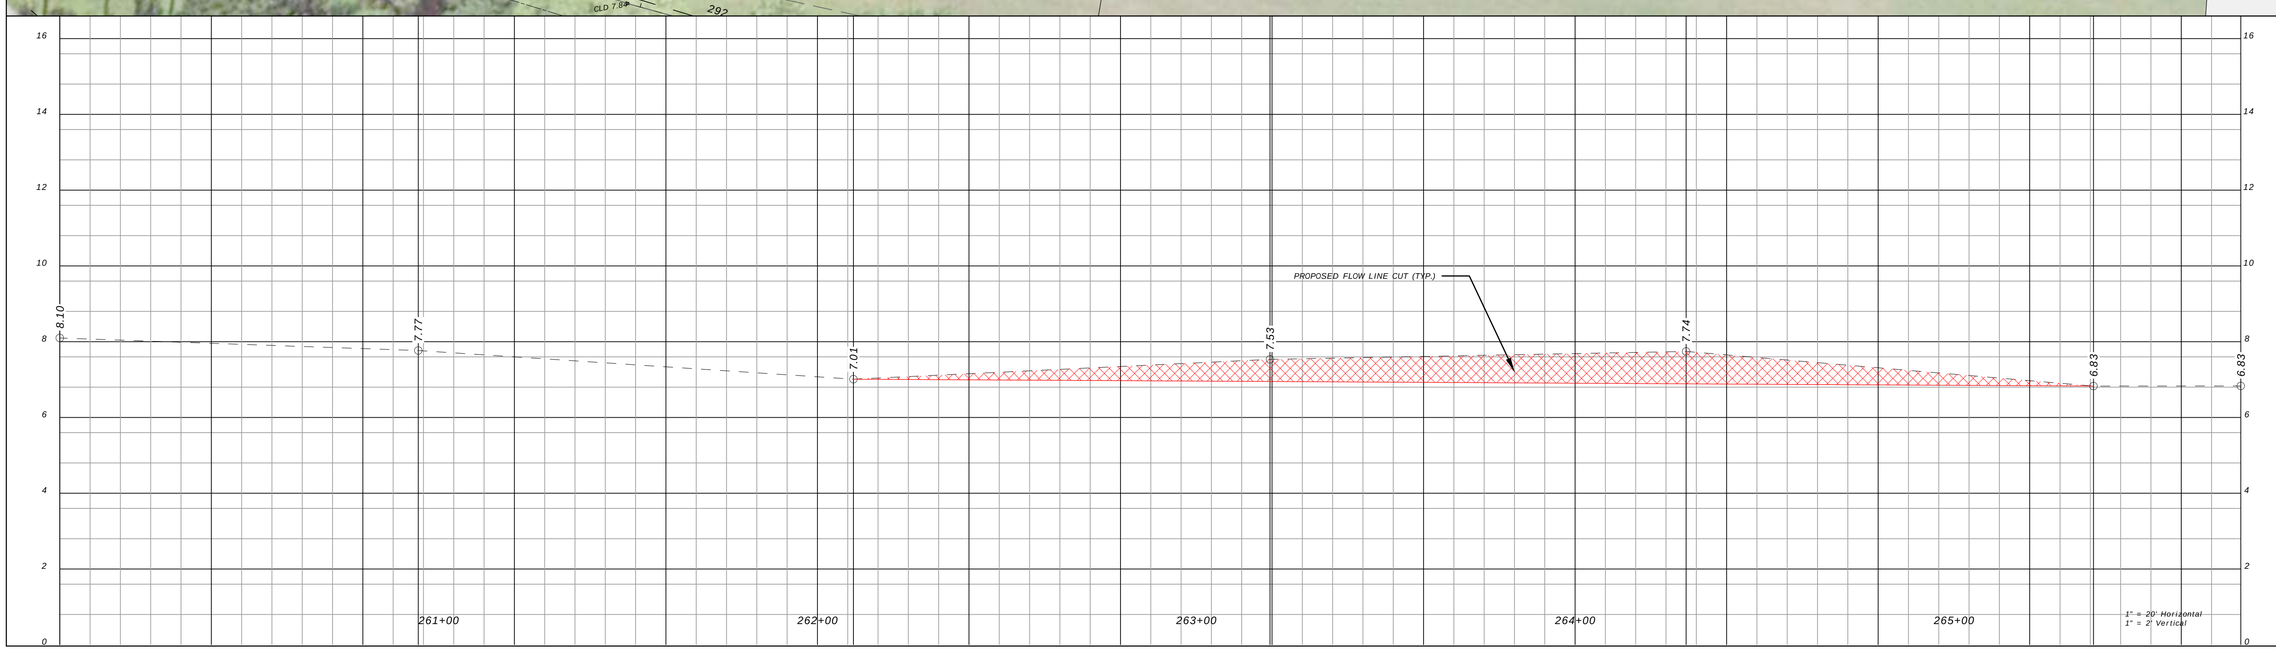

AGNOLI BARBER & BRUNDAGE, INC.
Professional Engineers, Planners, Surveyors & Landscape Architects
Certificate of Authorization Nos. LB 3664, EB 3664, and LC26000520

Collier County:
7400 Trail Boulevard, Suite 200
Naples, FL 34108
Phone: (239)597-3111
Fax: (239)566-2203

CLIENT NAME:
COLLIER COUNTY BOARD OF COMMISSIONERS
3301 EAST TAMIAMI TRAIL
NAPLES, FL 34112

PROJECT NAME:
FOREST LAKES MTSU DRAINAGE IMPROVEMENTS

SHEET:
DITCH 14 - CENTERLINE
STA. 260+00.00 TO STA. 265+75.72

DESIGNED BY: JAC
DRAWN BY: MJB
CHECKED BY: JAC
REVIEWED BY: REVIEWED
DATE: August 22
DATUM: NAVD

NO.	DATE	REVISIONS	BY

ACAD FILE NAME:
13196 - ME

ABB PROJECT #
21-0066

PLOT VIEW \ LAYOUT
DITCH 14 - SHEET 1

SHEET 37
OF 47

ACAD FILE #
13196

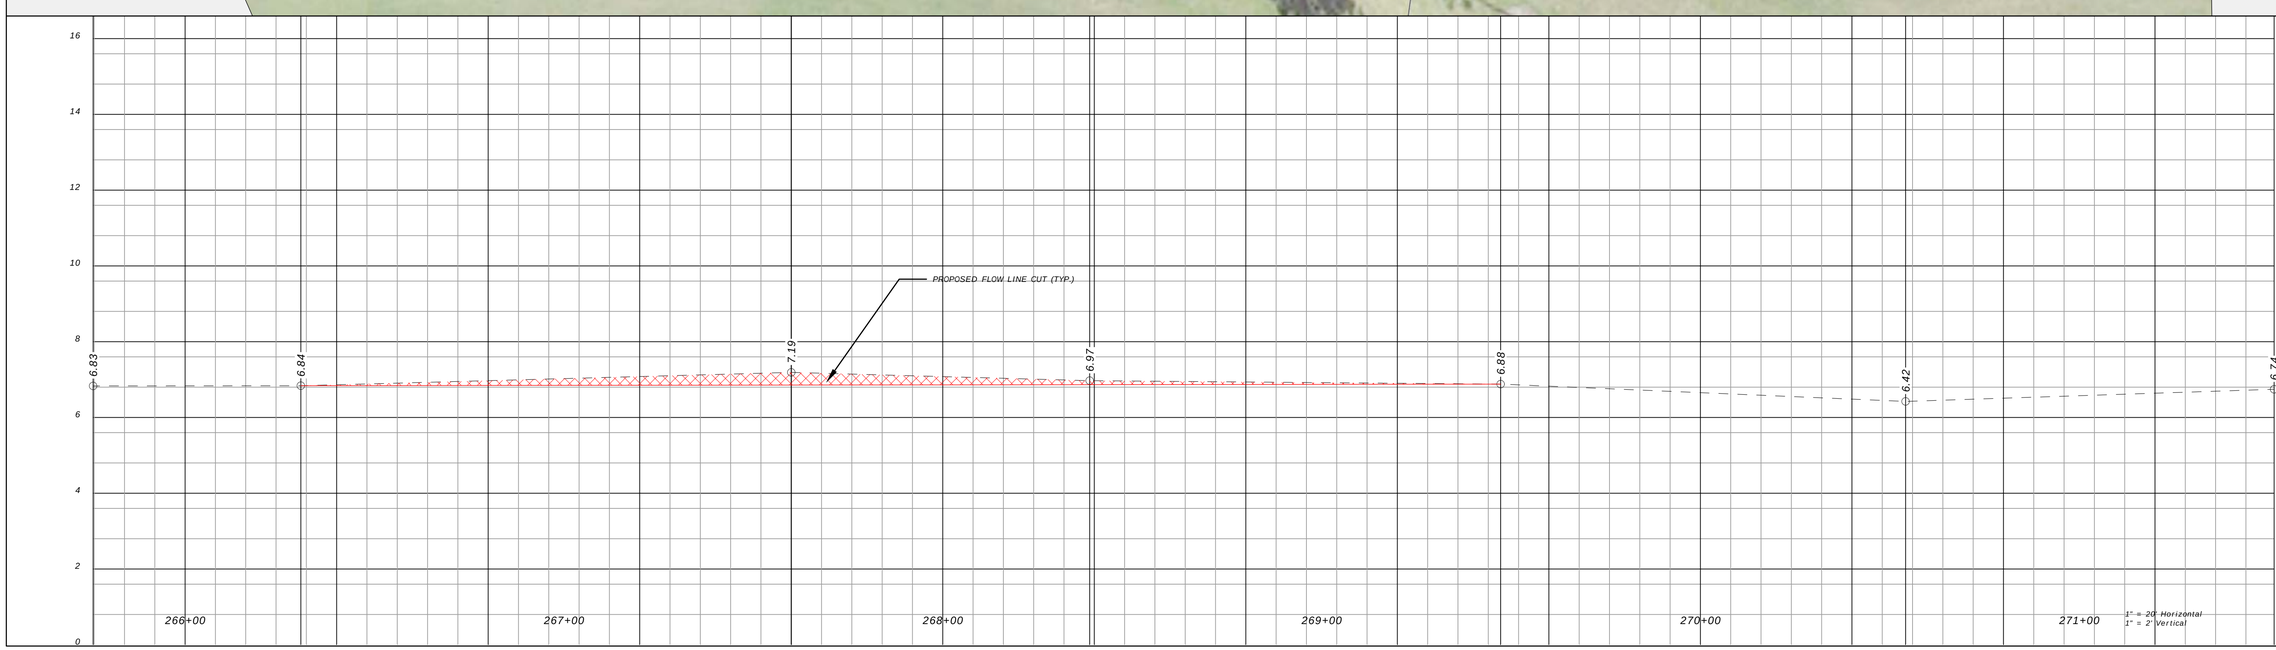

AGNOLI BARBER & BRUNDAGE, INC.
Professional Engineers, Planners, Surveyors & Landscape Architects
Certificate of Authorization Nos. LB 3664, EB 3664, and LC26000520
Collier County:
7400 Trail Boulevard, Suite 200
Naples, FL 34108
Phone: (239)597-3111
Fax: (239)566-2203

CLIENT NAME:
COLLIER COUNTY BOARD OF COMMISSIONERS
3301 EAST TAMIAMI TRAIL
NAPLES, FL 34112

PROJECT NAME:
FOREST LAKES MTSU DRAINAGE IMPROVEMENTS

SHEET:
DITCH 14 - CENTERLINE
STA. 265+75.72 TO STA. 271+51.45

DESIGNED BY: JAC
DRAWN BY: MJB
CHECKED BY: JAC
REVIEWED BY: REVIEWED
DATE: August 22
DATUM: NAVD

NO.	DATE	REVISIONS	BY

ACAD FILE NAME:
13196 - ME

ABB PROJECT #
21-0066

PLOT VIEW \ LAYOUT
DITCH 14 - SHEET 2

SHEET 38
OF 47

ACAD FILE #
13196

AGNOLI BARBER & BRUNDAGE, INC.
Professional Engineers, Planners, Surveyors & Landscape Architects
Certificate of Authorization Nos. LB 3664, EB 3664, and LC26000520

Collier County:
7400 Trail Boulevard, Suite 200
Naples, FL 34108
Phone: (239)597-3111
Fax: (239)566-2203

CLIENT NAME:
COLLIER COUNTY BOARD OF COMMISSIONERS
3301 EAST TAMIAMI TRAIL
NAPLES, FL 34112

PROJECT NAME:
FOREST LAKES MTSU DRAINAGE IMPROVEMENTS

SHEET:
DITCH 14 - CENTERLINE
STA. 271+51.45 TO STA. 277+27.17

DESIGNED BY: JAC
DRAWN BY: MJB
CHECKED BY: JAC
REVIEWED BY: REVIEWED
DATE: August 22
DATUM: NAVD

NO.	DATE	REVISIONS	BY

ACAD FILE NAME:
13196 - ME

ABB PROJECT #
21-0066

PLOT VIEW \ LAYOUT
DITCH 14 - SHEET 3

SHEET 39
OF 47

ACAD FILE #
13196

AGNOLI BARBER & BRUNDAGE, INC.
Professional Engineers, Planners, Surveyors & Landscape Architects
Certificate of Authorization Nos. LB 3664, EB 3664, and LC26000520
Collier County:
7400 Trail Boulevard, Suite 200
Naples, FL 34108
Phone: (239)597-3111
Fax: (239)566-2203

CLIENT NAME:
COLLIER COUNTY BOARD OF COMMISSIONERS
3301 EAST TAMIAMI TRAIL
NAPLES, FL 34112

PROJECT NAME:
FOREST LAKES MTSU DRAINAGE IMPROVEMENTS

SHEET:
DITCH 14 - CENTERLINE
STA. 277+27.17 TO STA. 283+02.90

DESIGNED BY: JAC
DRAWN BY: MJB
CHECKED BY: JAC
REVIEWED BY: REVIEWED
DATE: August 22
DATUM: NAVD

NO.	DATE	REVISIONS	BY

ACAD FILE NAME:
13196 - ME

ABB PROJECT #
21-0066

PLOT VIEW \ LAYOUT
DITCH 14 - SHEET 4

SHEET 40
OF 47

ACAD FILE #
13196

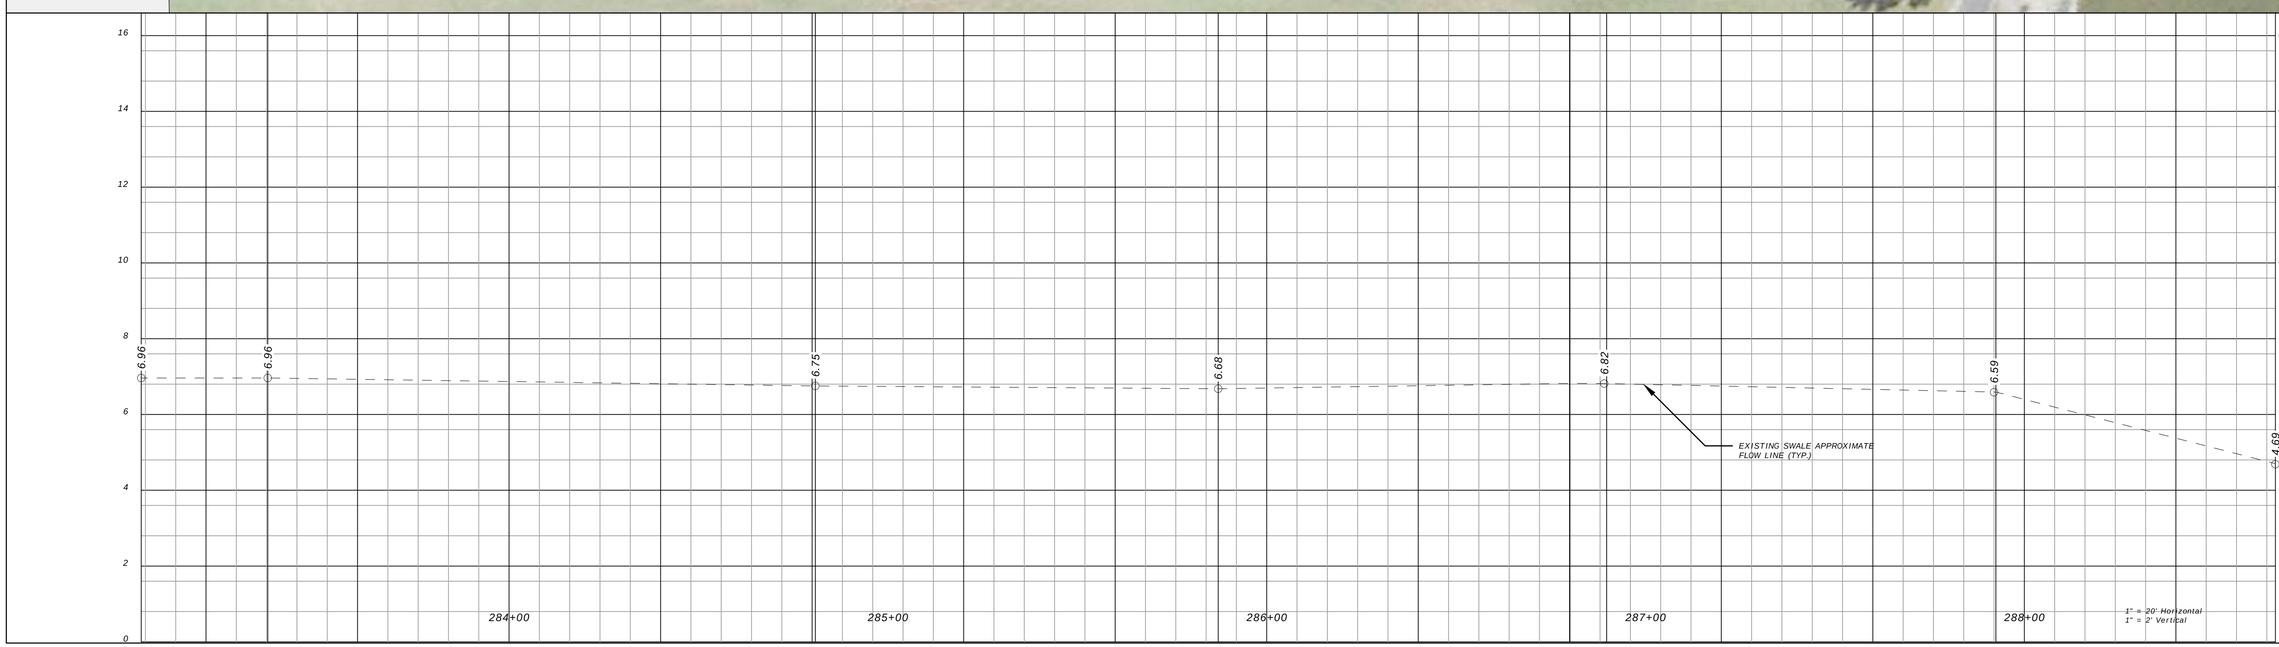

AGNOLI BARBER & BRUNDAGE, INC.
Professional Engineers, Planners, Surveyors & Landscape Architects
Certificate of Authorization Nos. LB 3664, EB 3664, and LC26000520
Collier County:
7400 Trail Boulevard, Suite 200
Naples, FL 34108
Phone: (239)597-3111
Fax: (239)566-2203

CLIENT NAME:
COLLIER COUNTY BOARD OF COMMISSIONERS
3301 EAST TAMIAMI TRAIL
NAPLES, FL 34112

PROJECT NAME:
FOREST LAKES MTSU DRAINAGE IMPROVEMENTS

SHEET:
DITCH 14 - CENTERLINE
STA. 283+02.90 TO STA. 288+66.27

DESIGNED BY: JAC
DRAWN BY: MJB
CHECKED BY: JAC
REVIEWED BY: REVIEWED
DATE: August 22
DATUM: NAVD

NO.	DATE	REVISIONS	BY

ACAD FILE NAME:
13196 - ME

ABB PROJECT #
21-0066

PLOT VIEW \ LAYOUT
DITCH 14 - SHEET 5

SHEET 41
OF 47

ACAD FILE #
13196

1" = 20' Horizontal
1" = 2' Vertical

AGNOLI BARBER & BRUNDAGE, INC.
Professional Engineers, Planners, Surveyors & Landscape Architects
Certificate of Authorization Nos. LB 3664, EB 3664, and LC26000520

Collier County:
7400 Trail Boulevard, Suite 200
Naples, FL 34108
Phone: (239)597-3111
Fax: (239)566-2203

CLIENT NAME:
COLLIER COUNTY BOARD OF COMMISSIONERS
3301 EAST TAMIAMI TRAIL
NAPLES, FL 34112

PROJECT NAME:
FOREST LAKES MTSU DRAINAGE IMPROVEMENTS

SHEET:
DITCH 15 - CENTERLINE
STA. 290+00.00 TO STA. 293+00.00

DESIGNED BY: JAC
DRAWN BY: MJB
CHECKED BY: JAC
REVIEWED BY: REVIEWED
DATE: August 22
DATUM: NAVD

NO.	DATE	REVISIONS	BY

ACAD FILE NAME:
13196 - ME

ABB PROJECT #
21-0066

PLOT VIEW \ LAYOUT
DITCH 15 - SHEET 1

SHEET 42
OF 47

ACAD FILE #
13196

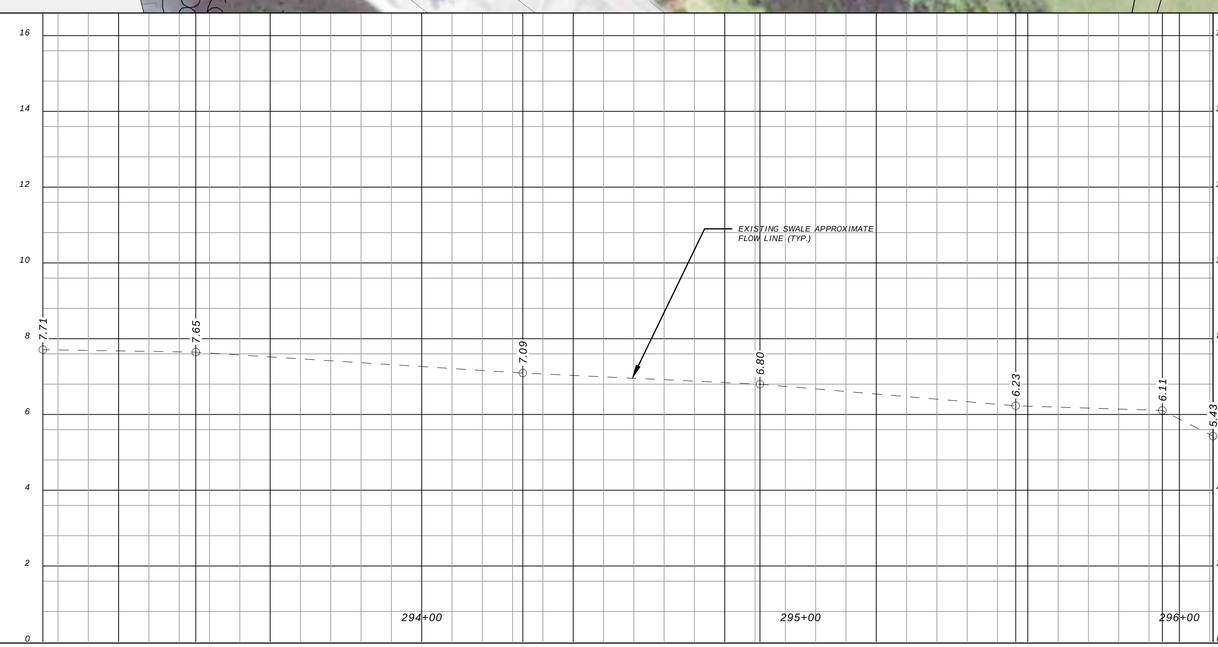

1" = 20' Horizontal
1" = 2' Vertical

AGNOLI BARBER & BRUNDAGE, INC.
Professional Engineers, Planners, Surveyors & Landscape Architects
Certificate of Authorization Nos. LB 3664, EB 3664, and LC26000520
Collier County:
7400 Trail Boulevard, Suite 200
Naples, FL 34108
Phone: (239)597-3111
Fax: (239)566-2203

CLIENT NAME:
COLLIER COUNTY BOARD OF COMMISSIONERS
3301 EAST TAMIAMI TRAIL
NAPLES, FL 34112

PROJECT NAME:
FOREST LAKES MTSU DRAINAGE IMPROVEMENTS

SHEET:
DITCH 15 - CENTERLINE
STA. 293+00.00 TO STA. 296+08.90

DESIGNED BY: JAC
DRAWN BY: MJB
CHECKED BY: JAC
REVIEWED BY: REVIEWED
DATE: August 22
DATUM: NAVD

NO.	DATE	REVISIONS	BY

ACAD FILE NAME:
13196 - ME

ABB PROJECT #
21-0066

PLOT VIEW \ LAYOUT
DITCH 15 - SHEET 2

SHEET 43
OF 47

ACAD FILE #
13196

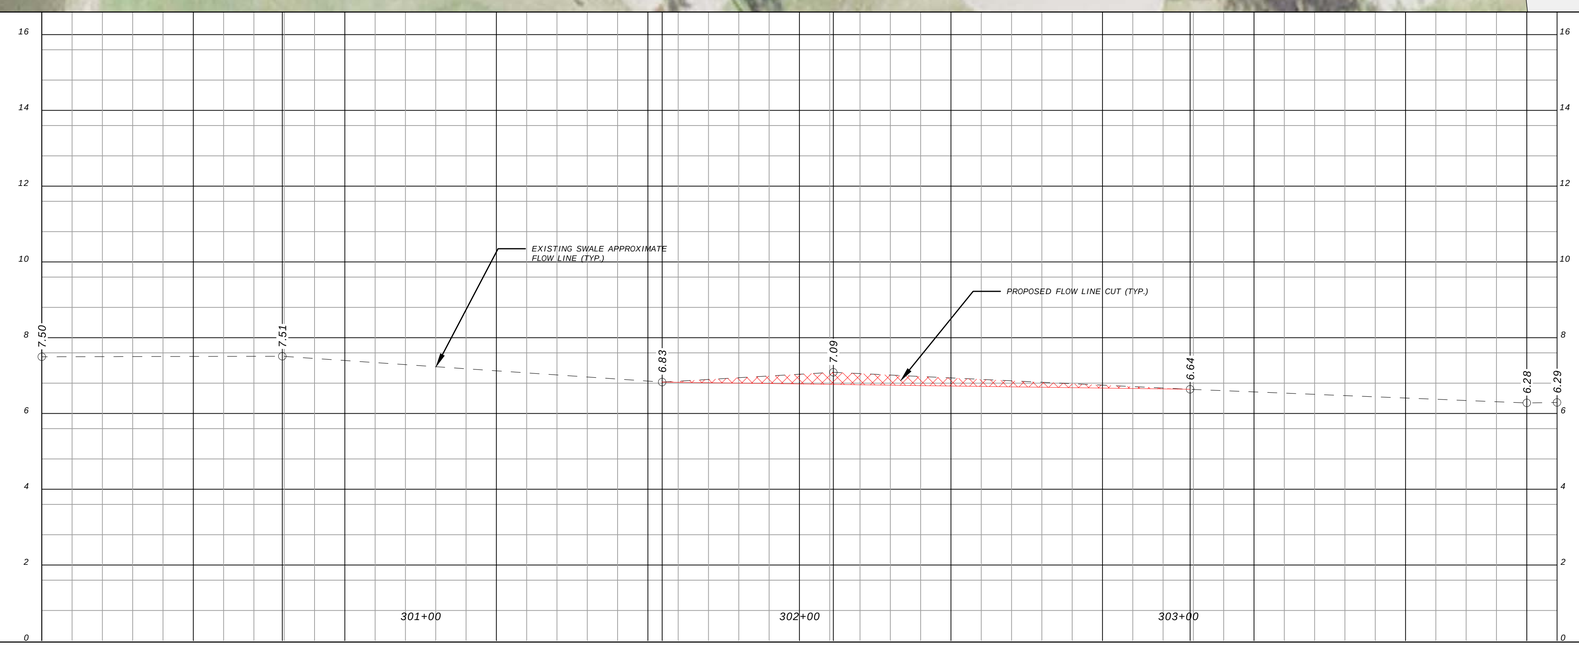

1" = 20' Horizontal
1" = 2' Vertical

AGNOLI BARBER & BRUNDAGE, INC.
Professional Engineers, Planners, Surveyors & Landscape Architects
Certificate of Authorization Nos. LB 3664, EB 3664, and LC26000520
Collier County:
7400 Trail Boulevard, Suite 200
Naples, FL 34108
Phone: (239)597-3111
Fax: (239)566-2203

CLIENT NAME:
COLLIER COUNTY BOARD OF COMMISSIONERS
3301 EAST TAMIAMI TRAIL
NAPLES, FL 34112

PROJECT NAME:
FOREST LAKES MTSU DRAINAGE IMPROVEMENTS

SHEET:
DITCH 16 - CENTERLINE
STA. 300+00.00 TO STA. 304+00.00

DESIGNED BY: JAC
DRAWN BY: MJB
CHECKED BY: JAC
REVIEWED BY: REVIEWED
DATE: August 22
DATUM: NAVD

NO.	DATE	REVISIONS	BY

ACAD FILE NAME:
13196 - ME

ABB PROJECT #
21-0066

PLOT VIEW \ LAYOUT
DITCH 16 - SHEET 1

SHEET 44
OF 47

ACAD FILE #
13196

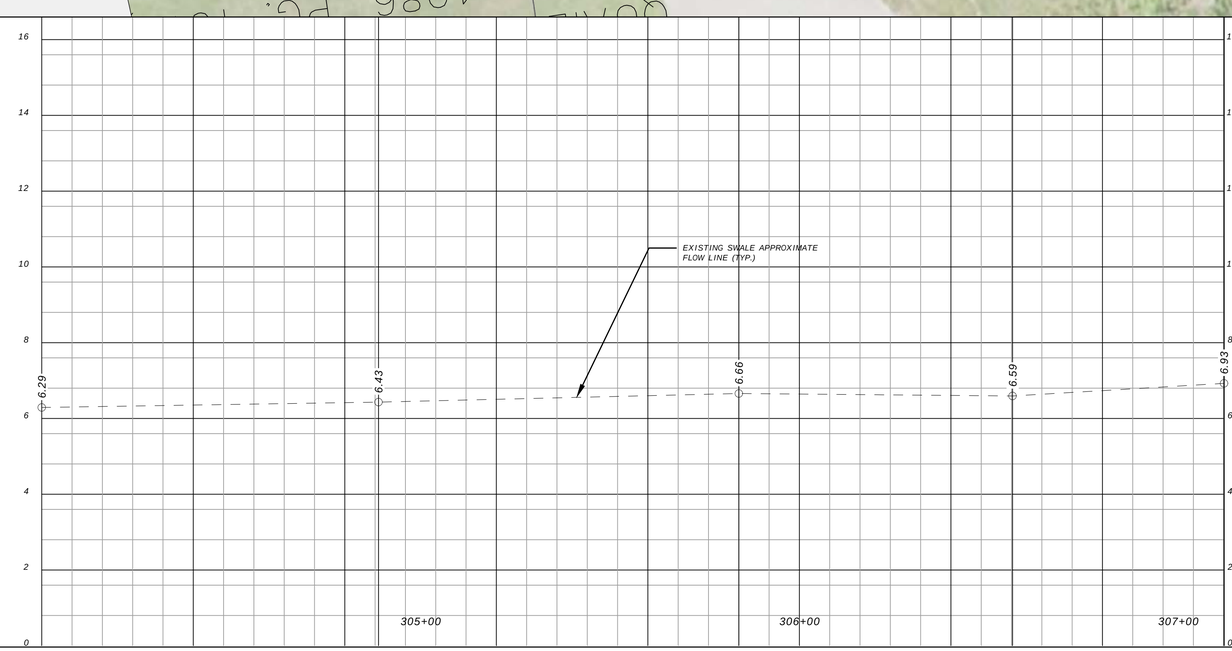

1" = 20' Horizontal
1" = 2' Vertical

AGNOLI BARBER & BRUNDAGE, INC.

Professional Engineers, Planners, Surveyors & Landscape Architects
Certificate of Authorization Nos. LB 3664, EB 3664, and LC26000520

Collier County:
7400 Trail Boulevard, Suite 200
Naples, FL 34108
Phone: (239)597-3111
Fax: (239)566-2203

CLIENT NAME:
COLLIER COUNTY BOARD OF COMMISSIONERS
3301 EAST TAMIAMI TRAIL
NAPLES, FL 34112

PROJECT NAME:
FOREST LAKES MTSU DRAINAGE IMPROVEMENTS

SHEET:
DITCH 16 - CENTERLINE
STA. 304+00.00 TO STA. 307+12.09

DESIGNED BY: JAC
DRAWN BY: MJB
CHECKED BY: JAC
REVIEWED BY: REVIEWED
DATE: August 22
DATUM: NAVD

NO.	DATE	REVISIONS	BY

ACAD FILE NAME:
13196 - ME

ABB PROJECT #
21-0066

PLOT VIEW \ LAYOUT
DITCH 16 - SHEET 2

SHEET 45
OF 47

ACAD FILE #
13196

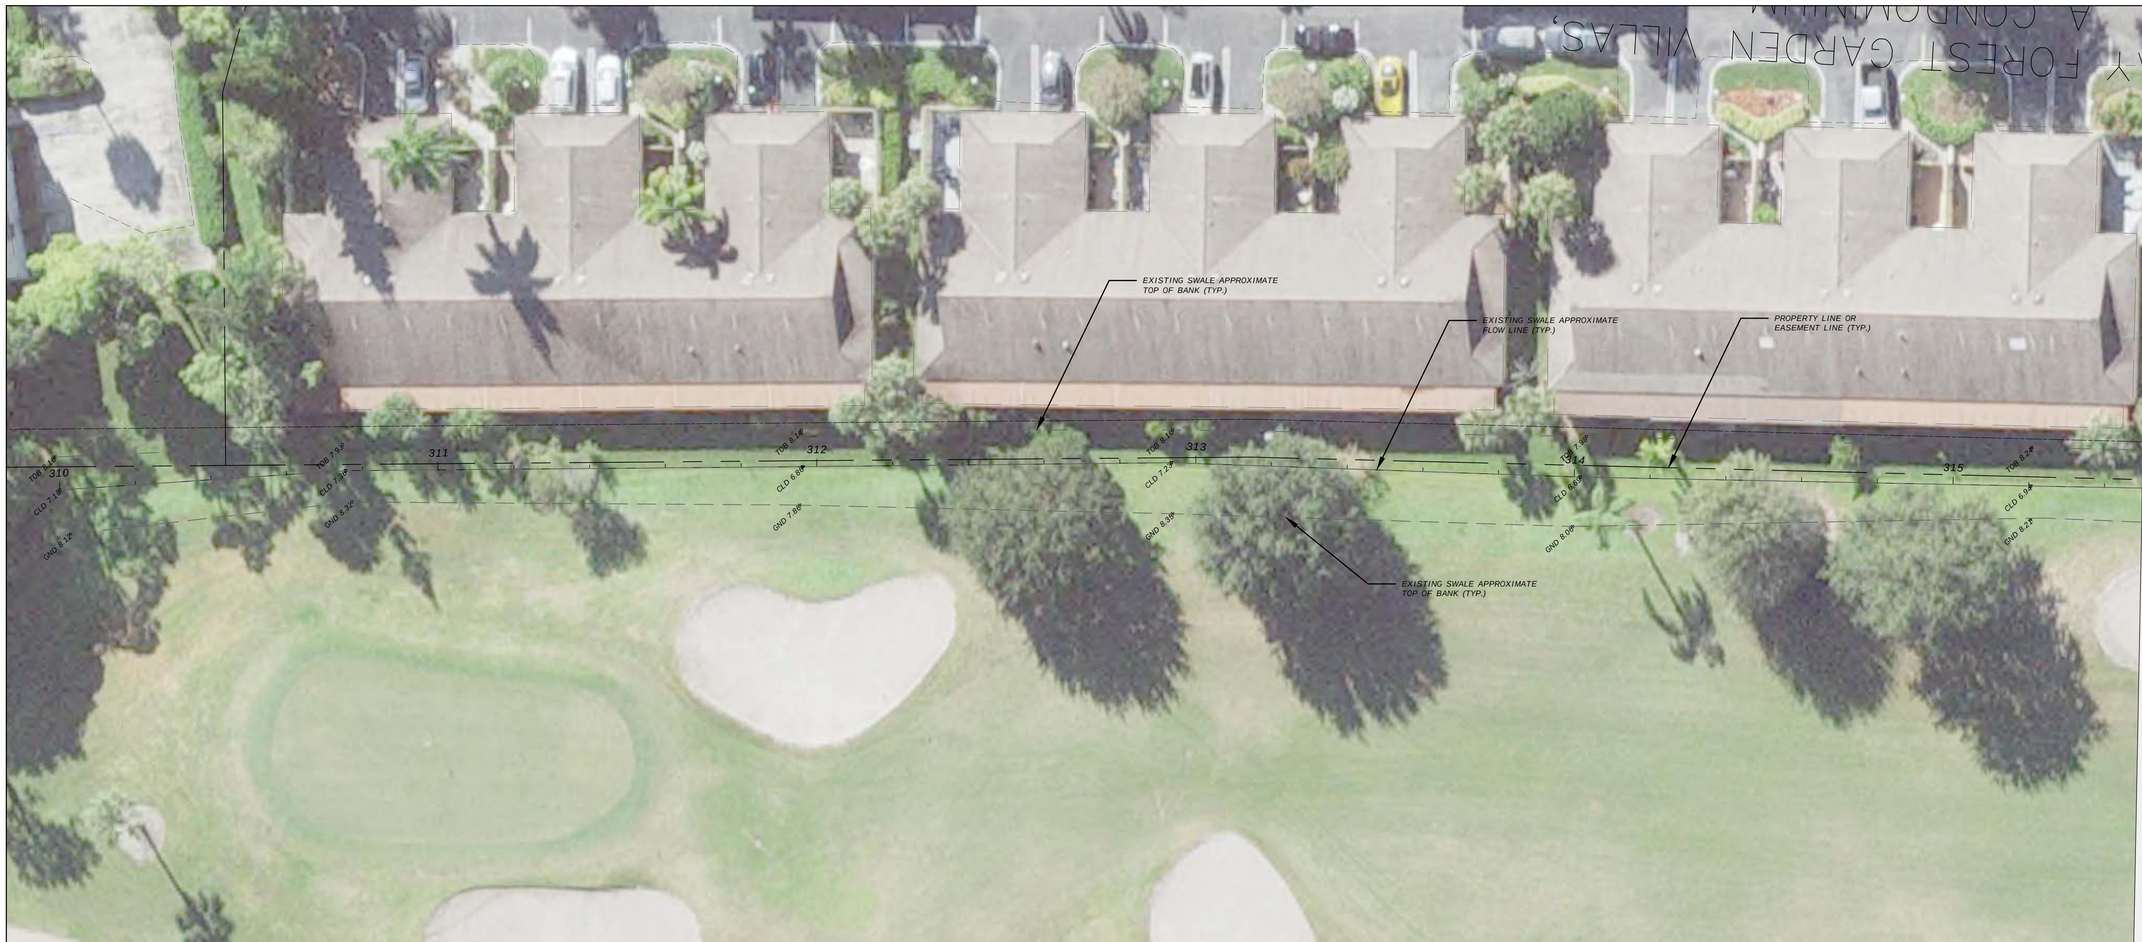

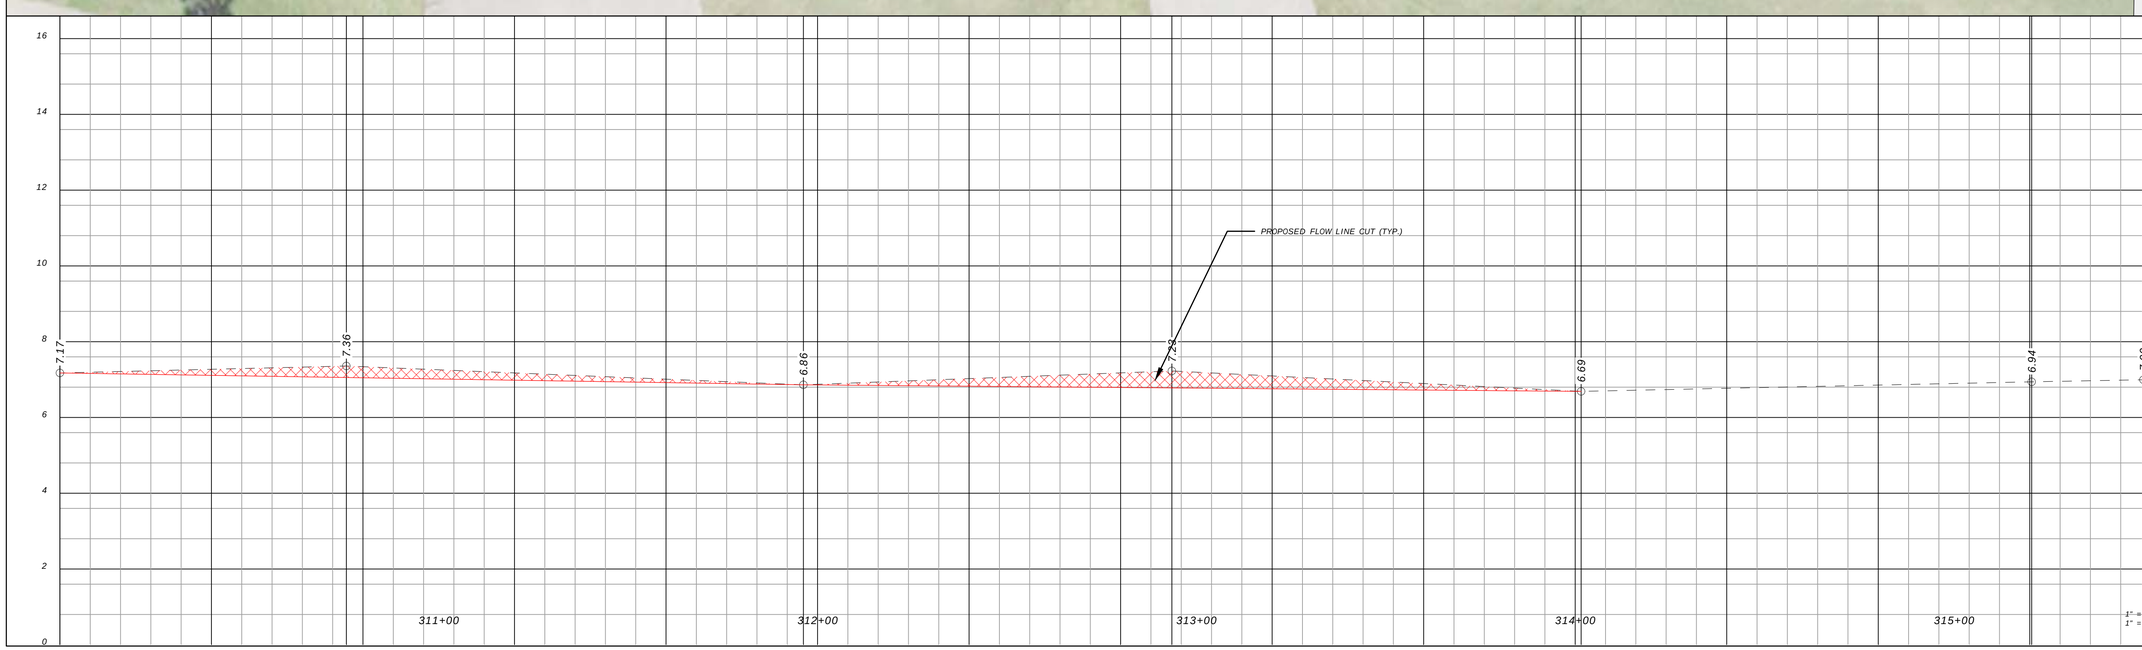

AGNOLI BARBER & BRUNDAGE, INC.
Professional Engineers, Planners, Surveyors & Landscape Architects
Certificate of Authorization Nos. LB 3664, EB 3664, and LC26000520

Collier County:
7400 Trail Boulevard, Suite 200
Naples, FL 34108
Phone: (239)597-3111
Fax: (239)566-2203

CLIENT NAME:
COLLIER COUNTY BOARD OF COMMISSIONERS
3301 EAST TAMIAMI TRAIL
NAPLES, FL 34112

PROJECT NAME:
FOREST LAKES MTSU DRAINAGE IMPROVEMENTS

SHEET:
DITCH 17 - CENTERLINE
STA. 310+00.00 TO STA. 315+50.00

DESIGNED BY: JAC
DRAWN BY: MJB
CHECKED BY: JAC
REVIEWED BY: REVIEWED
DATE: August 22
DATUM: NAVD

NO.	DATE	REVISIONS	BY

ACAD FILE NAME:
13196 - ME

ABB PROJECT #
21-0066

PLOT VIEW \ LAYOUT
DITCH 17 - SHEET 1

SHEET 46
OF 47

ACAD FILE #
13196

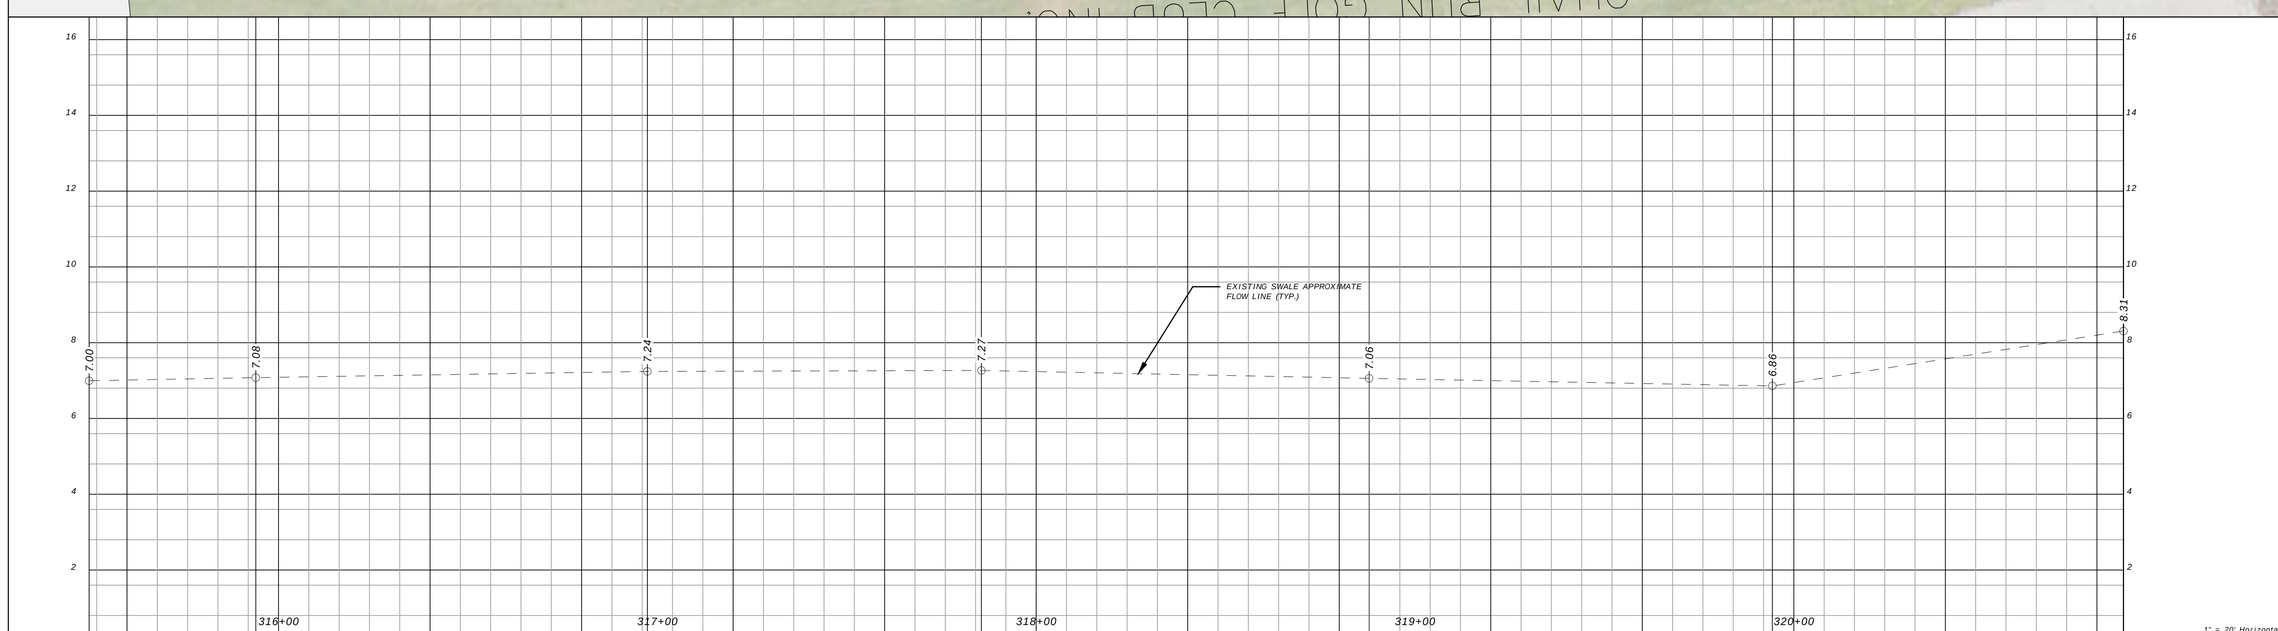

1" = 20' Horizontal
1" = 2' Vertical

AGNOLI BARBER & BRUNDAGE, INC.
Professional Engineers, Planners, Surveyors & Landscape Architects
Certificate of Authorization Nos. LB 3664, EB 3664, and LC26000520
Collier County:
7400 Trail Boulevard, Suite 200
Naples, FL 34108
Phone: (239)597-3111
Fax: (239)566-2203

CLIENT NAME:
COLLIER COUNTY BOARD OF COMMISSIONERS
3301 EAST TAMIAMI TRAIL
NAPLES, FL 34112

PROJECT NAME:
FOREST LAKES MTSU DRAINAGE IMPROVEMENTS

SHEET:
DITCH 17 - CENTERLINE
STA. 315+50.00 TO STA. 320+87.00

DESIGNED BY: JAC
DRAWN BY: MJB
CHECKED BY: JAC
REVIEWED BY: REVIEWED
DATE: August 22
DATUM: NAVD

NO.	DATE	REVISIONS	BY

ACAD FILE NAME:
13196 - ME

ABB PROJECT #
21-0066

PLOT VIEW \ LAYOUT
DITCH 17 - SHEET 2

SHEET 47
OF 47

ACAD FILE #
13196